BK-L Pg 90

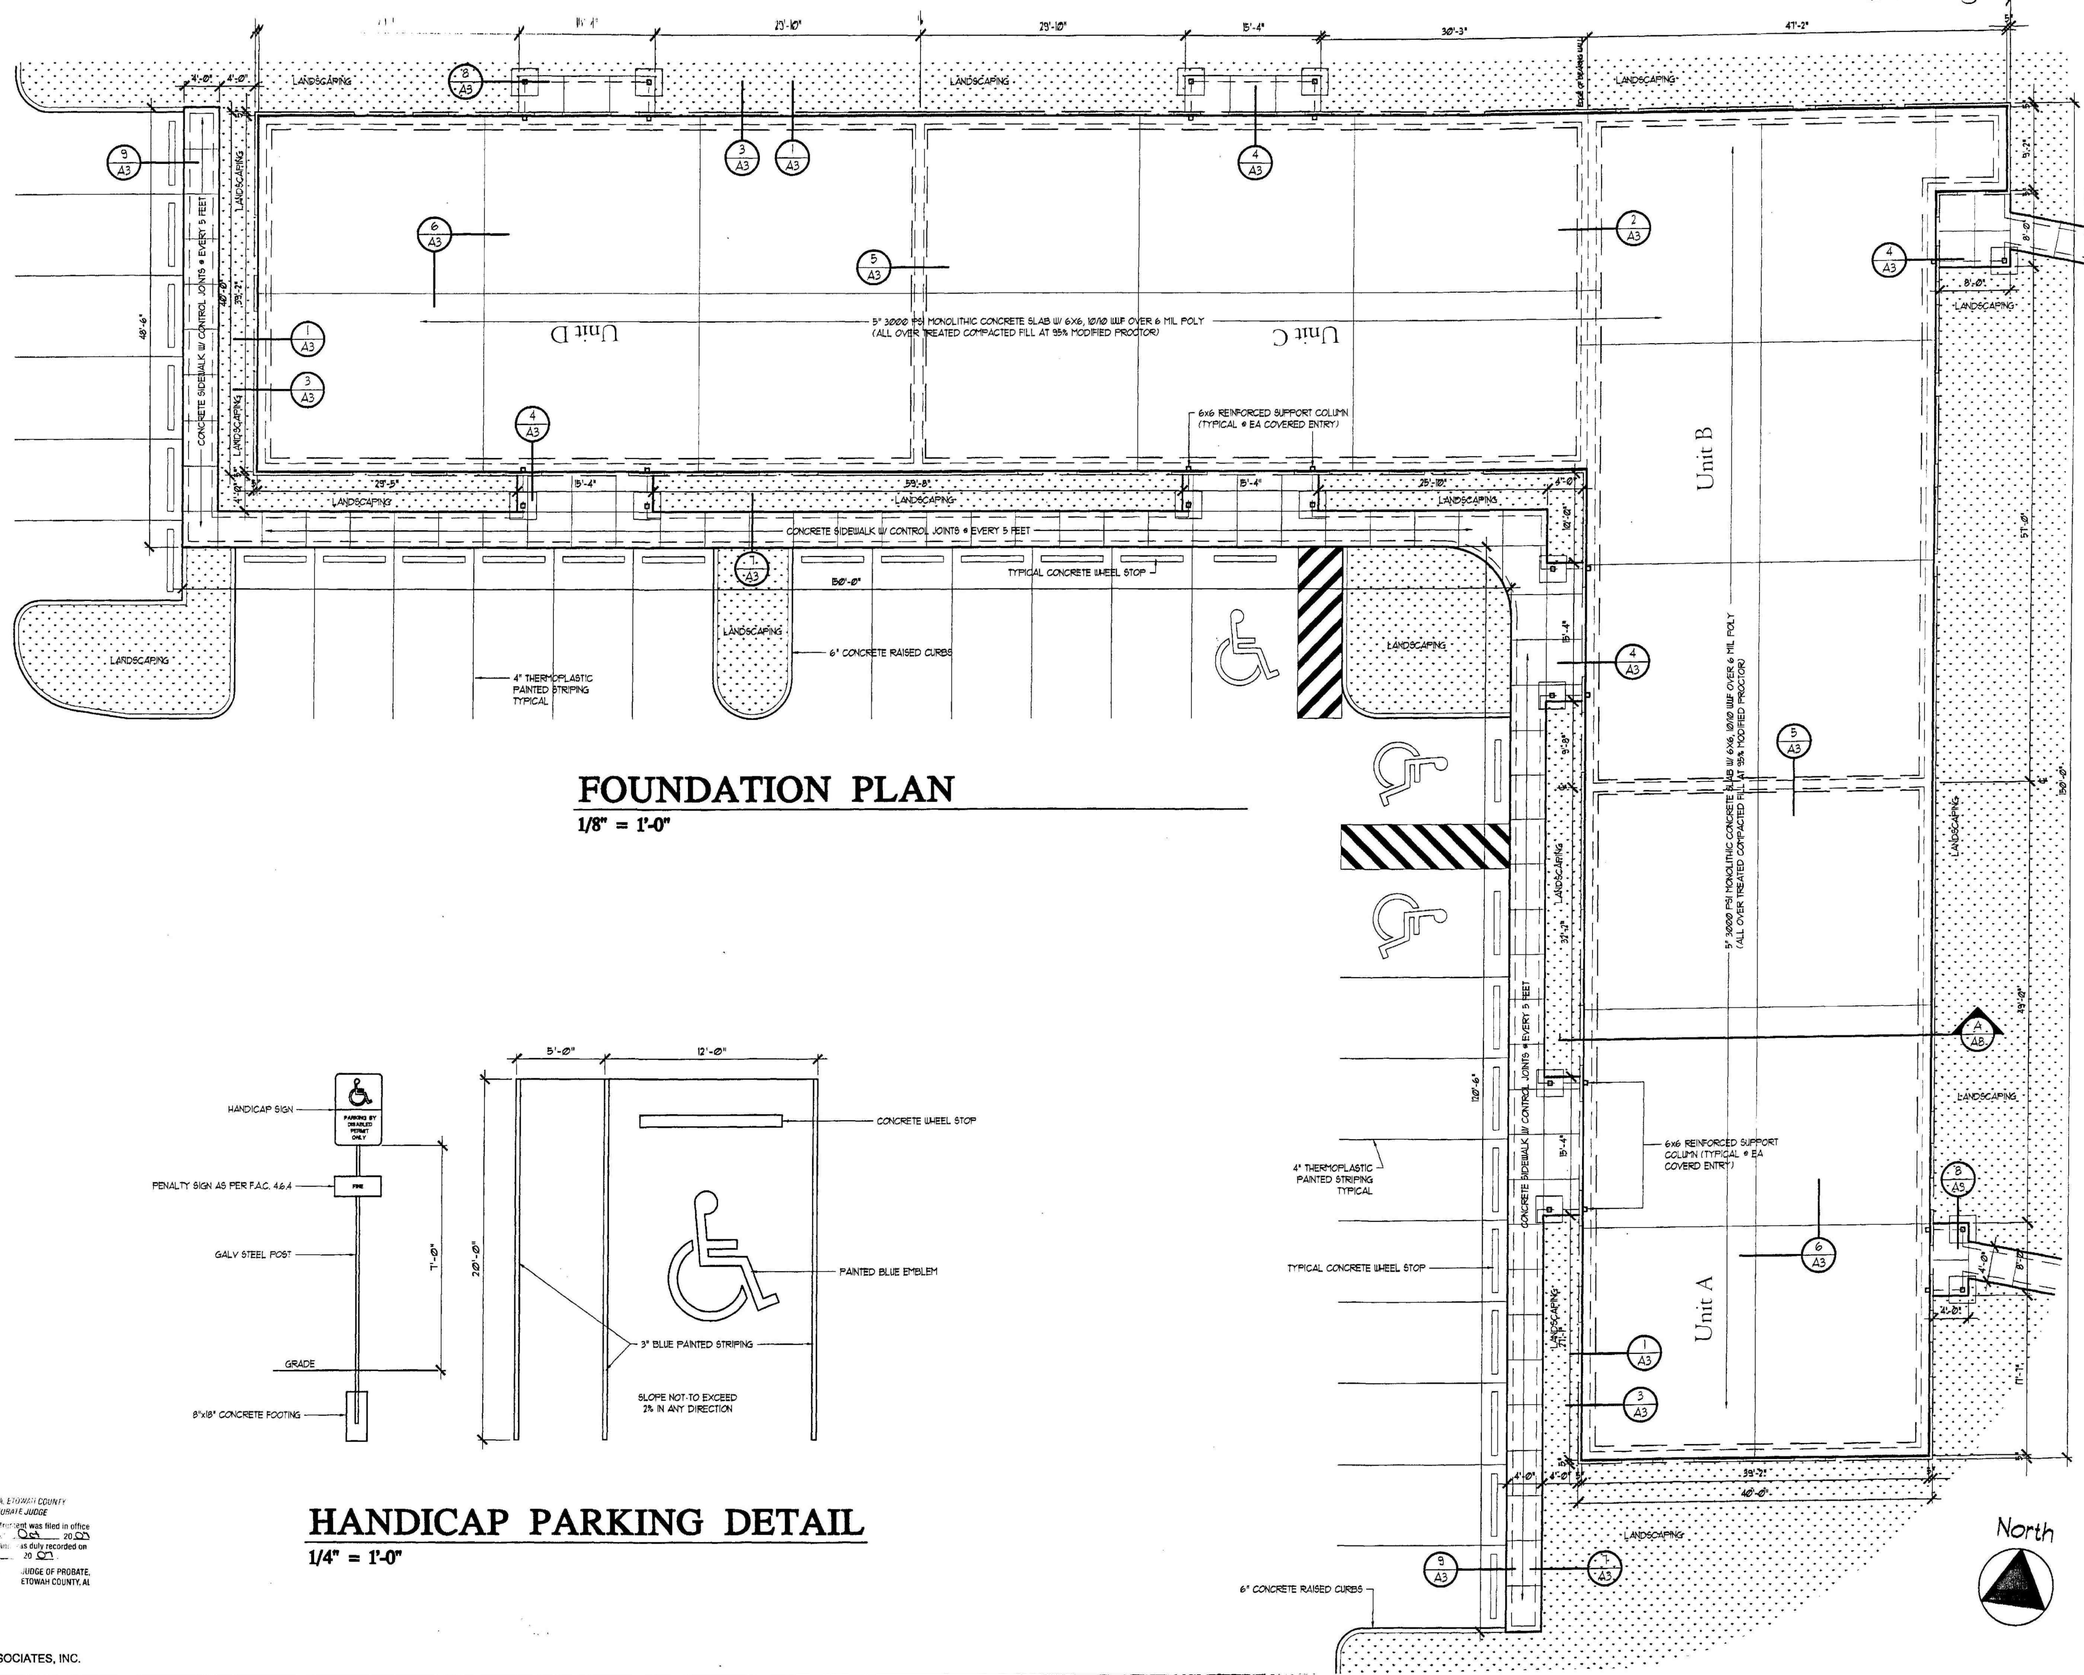

FOUNDATION PLAN

1/8" = 1'-0"

HANDICAP PARKING DETAIL

1/4" = 1'-0"

STATE OF ALABAMA, ETOWAH COUNTY
OFFICE OF PROBATE JUDGE

I hereby certify that this instrument was filed in office for record on the 19 day of Oct 20 00 at 8:00 o'clock A M, and was duly recorded on file 101 day of Oct 20 00

DEED TAX 10.00
REC FEE 10.00
TOTAL 20.00

JUDGE OF PROBATE, ETOWAH COUNTY, AL

© HENRY NORRIS & ASSOCIATES, INC.

HENRY NORRIS & ASSOC., INC.
ARCHITECTURE & ENVIROMENTAL DESIGN
30 N. PALAFOX
PENSACOLA, FLORIDA 32501
(850) 432-6011
FAX 435-9001

Foundation Plan

Southside Professional Park
Etowah County, Alabama

JOB NO.: 20061
CAD: RMan
CHECKED: HN
DATE: 6/9/06
REVISIONS:
8/11/06 - new bldg due to dentists layout
11/10/06 - Revised Structure

SEAL
STATE OF ALABAMA
HENRY N. NORRIS
2885
REGISTERED ARCHITECT
11/10/06
STAMP INVALID UNLESS SIGNED

SHEET
A2
OF 13