BK L-Pg 91

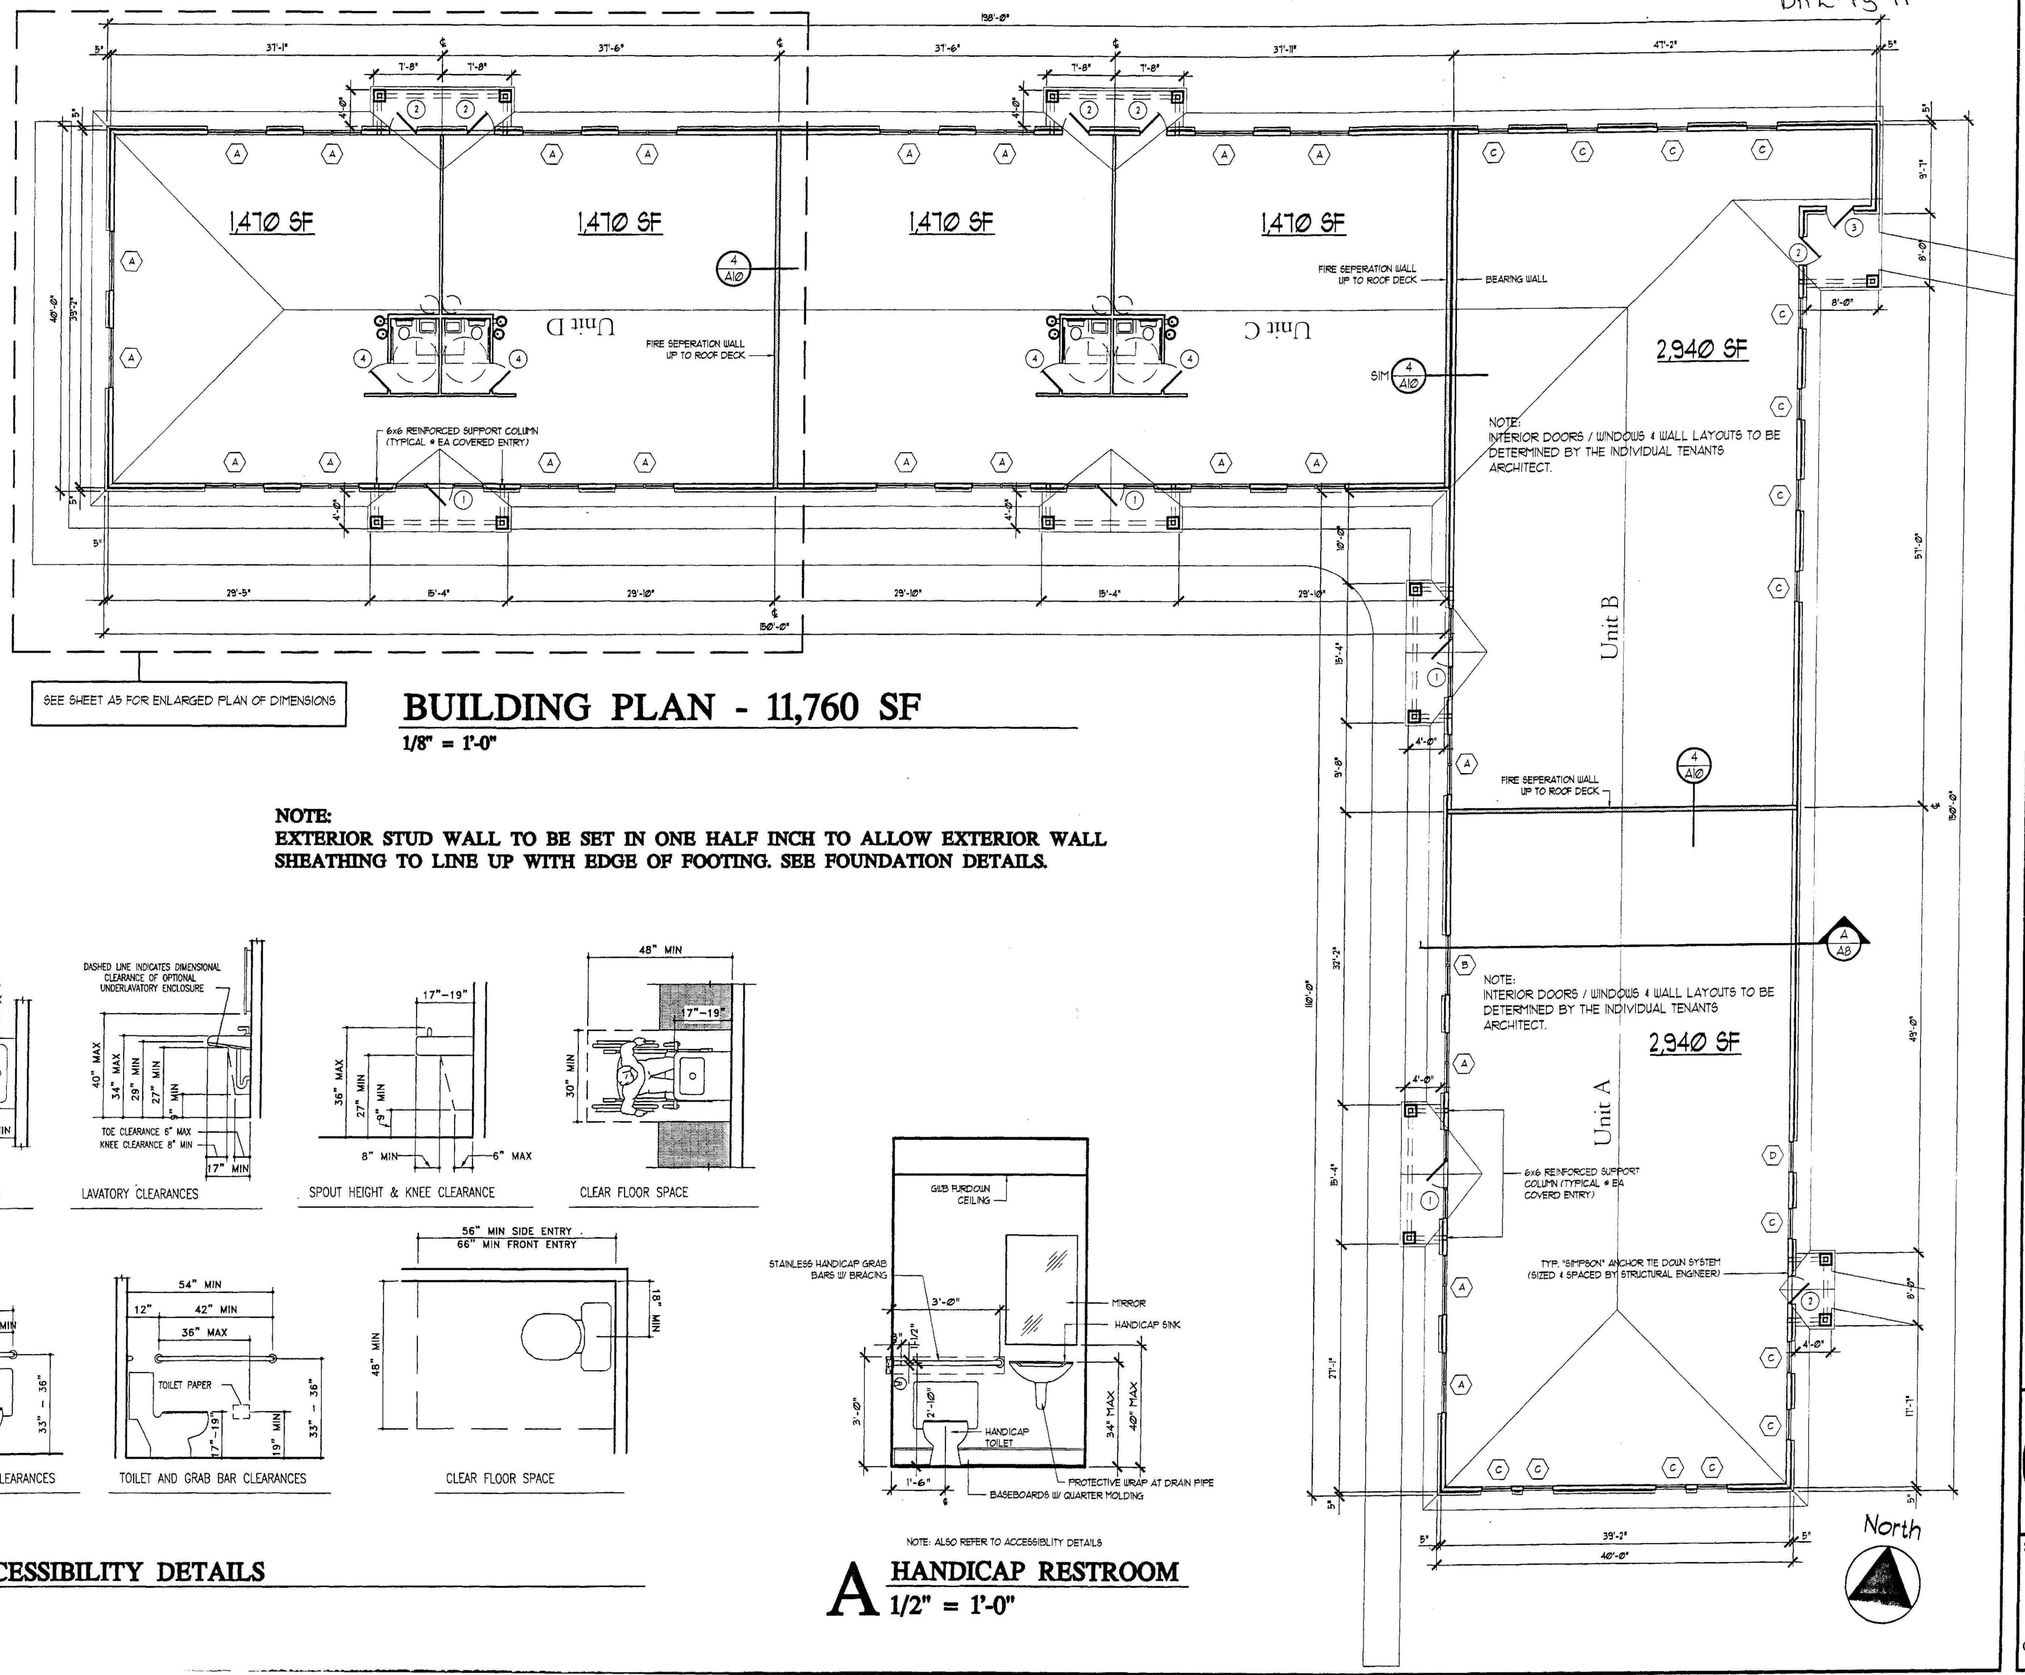

SEE SHEET A5 FOR ENLARGED PLAN OF DIMENSIONS

BUILDING PLAN - 11,760 SF

1/8" = 1'-0"

NOTE:
EXTERIOR STUD WALL TO BE SET IN ONE HALF INCH TO ALLOW EXTERIOR WALL SHEATHING TO LINE UP WITH EDGE OF FOOTING. SEE FOUNDATION DETAILS.

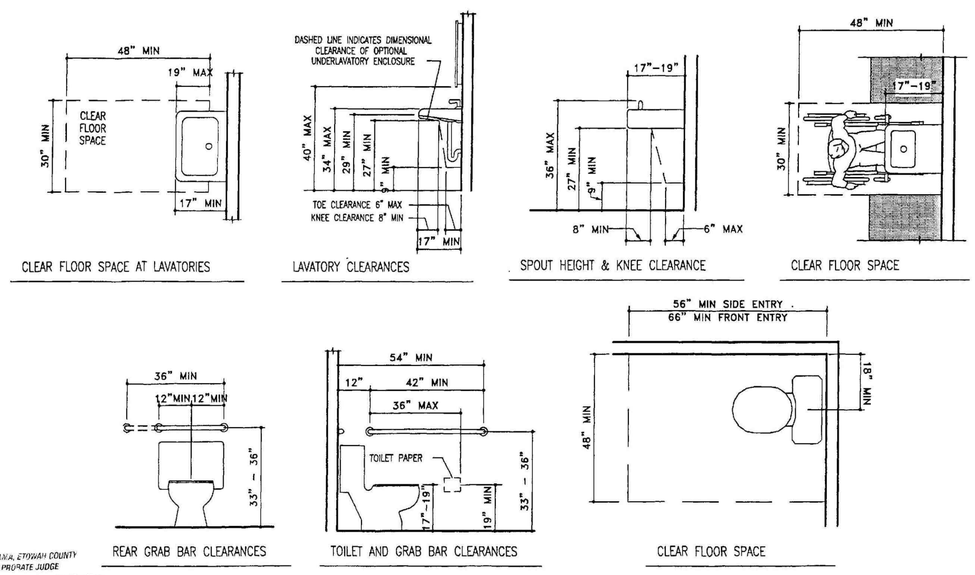

B ACCESSIBILITY DETAILS

NOTE: ALSO REFER TO ACCESSIBILITY DETAILS

A HANDICAP RESTROOM

1/2" = 1'-0"

STATE OF ALABAMA, BALDWIN COUNTY
OFFICE OF PROBATE JUDGE
I hereby certify that this instrument was filed in office for record on the 19 day of Oct 20 03 at 8:00 o'clock A.M. and was recorded on the 19 day of Oct 03
DEED TAX 10.00
REC. FEE 10.00
TOTAL 20.00
OF PROBATE, BALDWIN COUNTY, ALABAMA

© HENRY NORRIS & ASSOCIATES, INC.

HENRY NORRIS & ASSOC., INC.
ARCHITECTURE & ENVIROMENTAL DESIGN
30 N. PALAFOX
PENSACOLA, FLORIDA 32501
(850) 432-6011
FAX 435-9001

Building Plans

Southside Professional Park
Baldwin County, Alabama

JOB NO.: 200611
CAD: RMan
CHECKED: HN
DATE: 6/9/06
REVISIONS:
8/11/06 - new bldg due to dentists layout
11/10/06 - Revised Structure

SEAL
STATE OF ALABAMA
HENRY N. NORRIS
2665
11/9/06
REGISTERED ARCHITECT
STAMP INVALID UNLESS SIGNED

SHEET
A4
OF 13

FILE NO. M:\Drw Clarence Projects\Office Park\Bldg Plans.dwg