BKL Pg 92

SOUTH ELEVATION

1/8" = 1'-0"

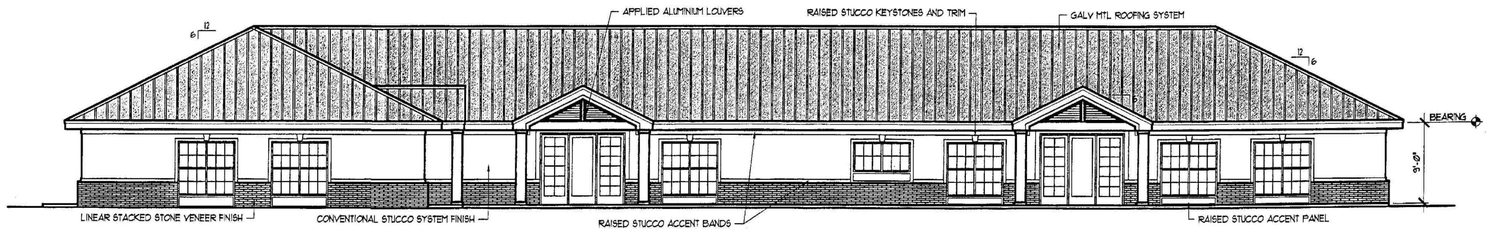

WEST ELEVATION

1/8" = 1'-0"

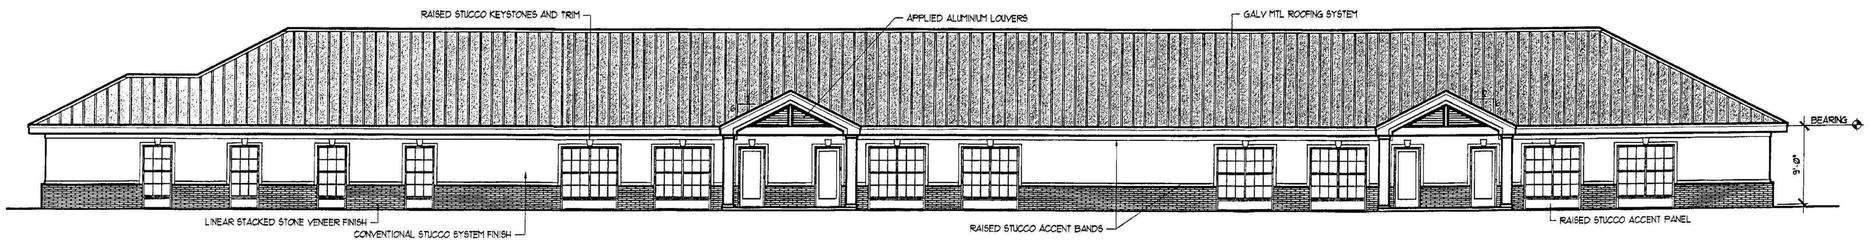

NORTH ELEVATION

1/8" = 1'-0"

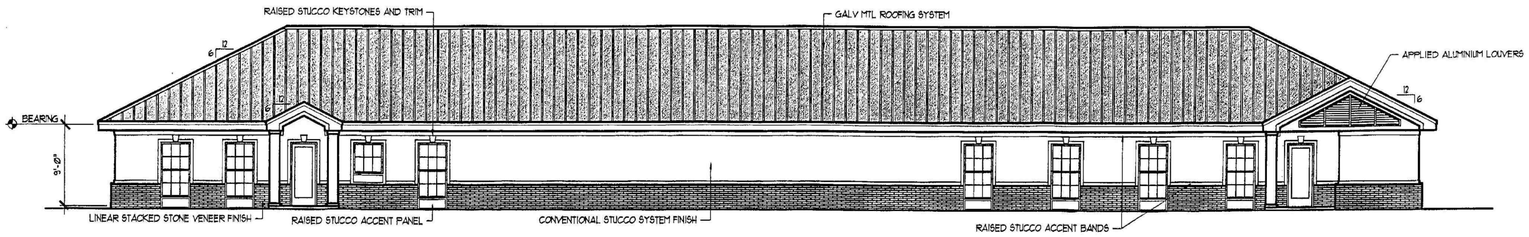

EAST ELEVATION

1/8" = 1'-0"

STATE OF ALABAMA, BALDWIN COUNTY
OFFICE OF JUDGE OF PROBATE
I hereby certify this instrument was filed in office for record on 19 Oct 20 00 at 8:00 and recorded on the 19 Oct 00
DEED TAX 10.00
REC. FEE 10.00
TOTAL 20.00
JUDGE OF PROBATE, BALDWIN COUNTY, AL

© HENRY NORRIS & ASSOCIATES, INC.

Nov 19, 2008 - 8:53am

HENRY NORRIS & ASSOC., INC.
ARCHITECTURE & ENVIROMENTAL DESIGN
30 N. PALAFOX
PENSACOLA, FLORIDA 32501
(850) 432-6011
FAX 435-9001

Building Elevations

Southside Professional Park
Baldwin County, Alabama

JOB NO.: 200611
CAD: RMan
CHECKED: HN
DATE: 6/9/06
REVISIONS:
8/11/06 - new bldg due to dentists layout
11/10/06 - Revised Structure

SEAL
STATE OF ALABAMA
HENRY N. NORRIS
2695
REGISTERED ARCHITECT
STAMP INVALID UNLESS SIGNED

SHEET
A7

New Construction Projects Office Plan Check.dwg