CHRISTOPHER AND STEWART

ATTALLA, ALA.

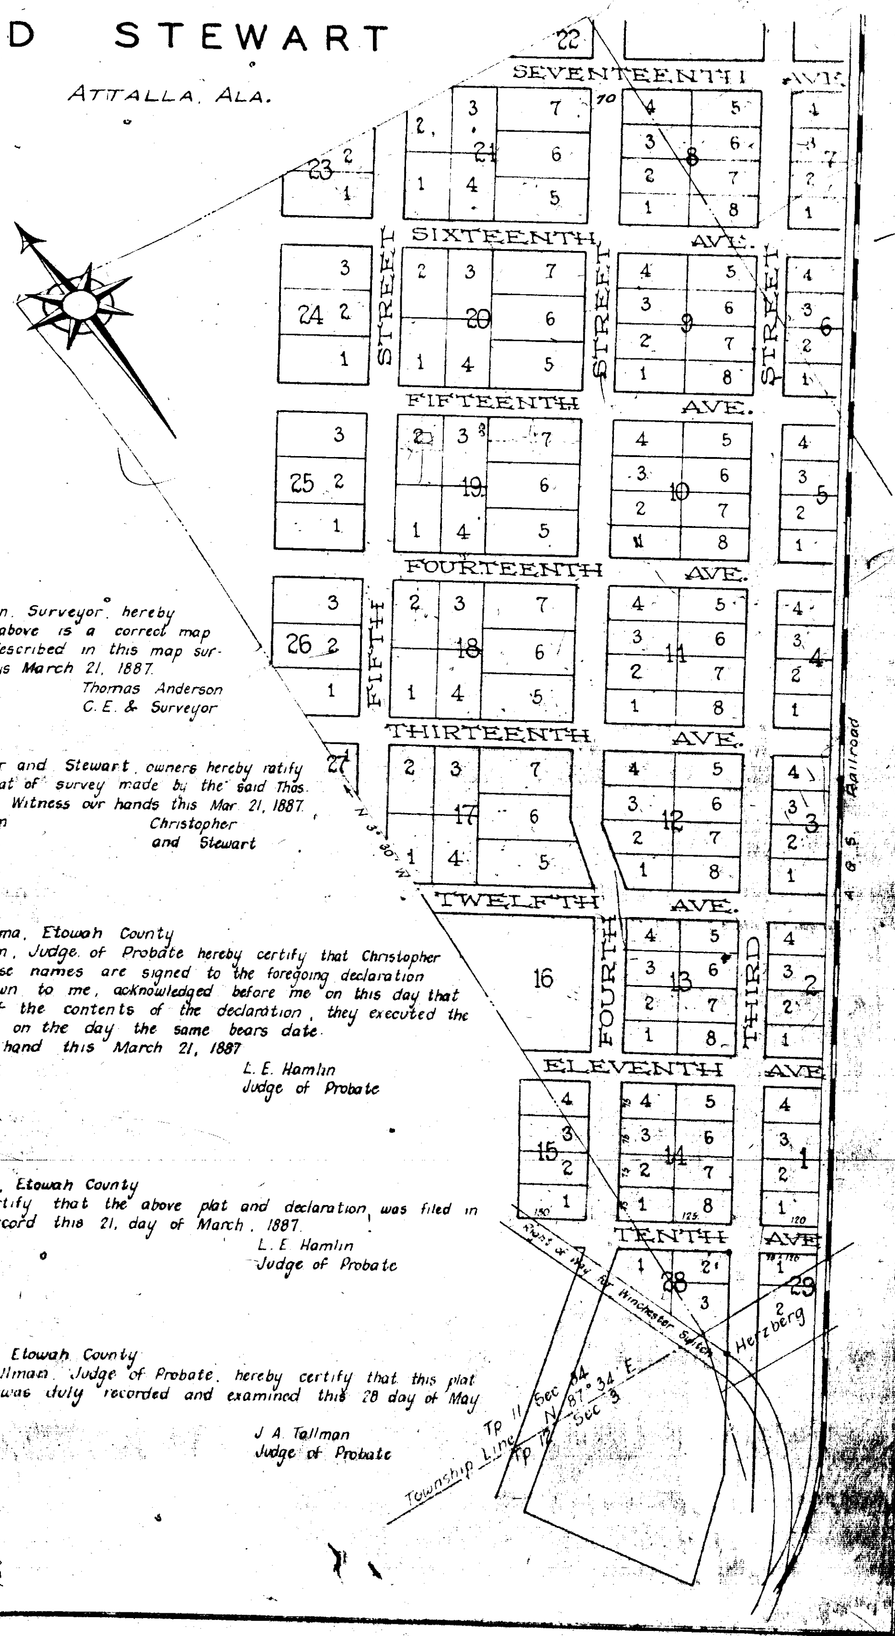

I, Thos Anderson, Surveyor, hereby certify that the above is a correct map of the property described in this map surveyed by me. This March 21, 1887.
Attest: L. E. Hamlin
Thomas Anderson
C. E. & Surveyor

We, Christopher and Stewart, owners hereby ratify and adopt this plat of survey made by the said Thos. Anderson, Surveyor. Witness our hands this Mar. 21, 1887.
Attest: L. E. Hamlin
Christopher
and Stewart

The State of Alabama, Etowah County
I, L. E. Hamlin, Judge of Probate hereby certify that Christopher and Stewart, whose names are signed to the foregoing declaration and who are known to me, acknowledged before me on this day that being informed of the contents of the declaration, they executed the same voluntarily on the day the same bears date.
Witness my hand this March 21, 1887
L. E. Hamlin
Judge of Probate

State of Alabama, Etowah County
I hereby certify that the above plat and declaration was filed in my office for record this 21, day of March, 1887.
L. E. Hamlin
Judge of Probate

State of Alabama, Etowah County
I, J. A. Tallman, Judge of Probate, hereby certify that this plat and declaration was duly recorded and examined this 28 day of May A. D., 1889.
J. A. Tallman
Judge of Probate