ALFORD'S SECOND ADDITION

TO ALABAMA CITY, ALABAMA

SEE PAGES 309 & 310

Incorporated Journal 34 Page 367

N. C. & St. L. Railroad

L & N. Railroad

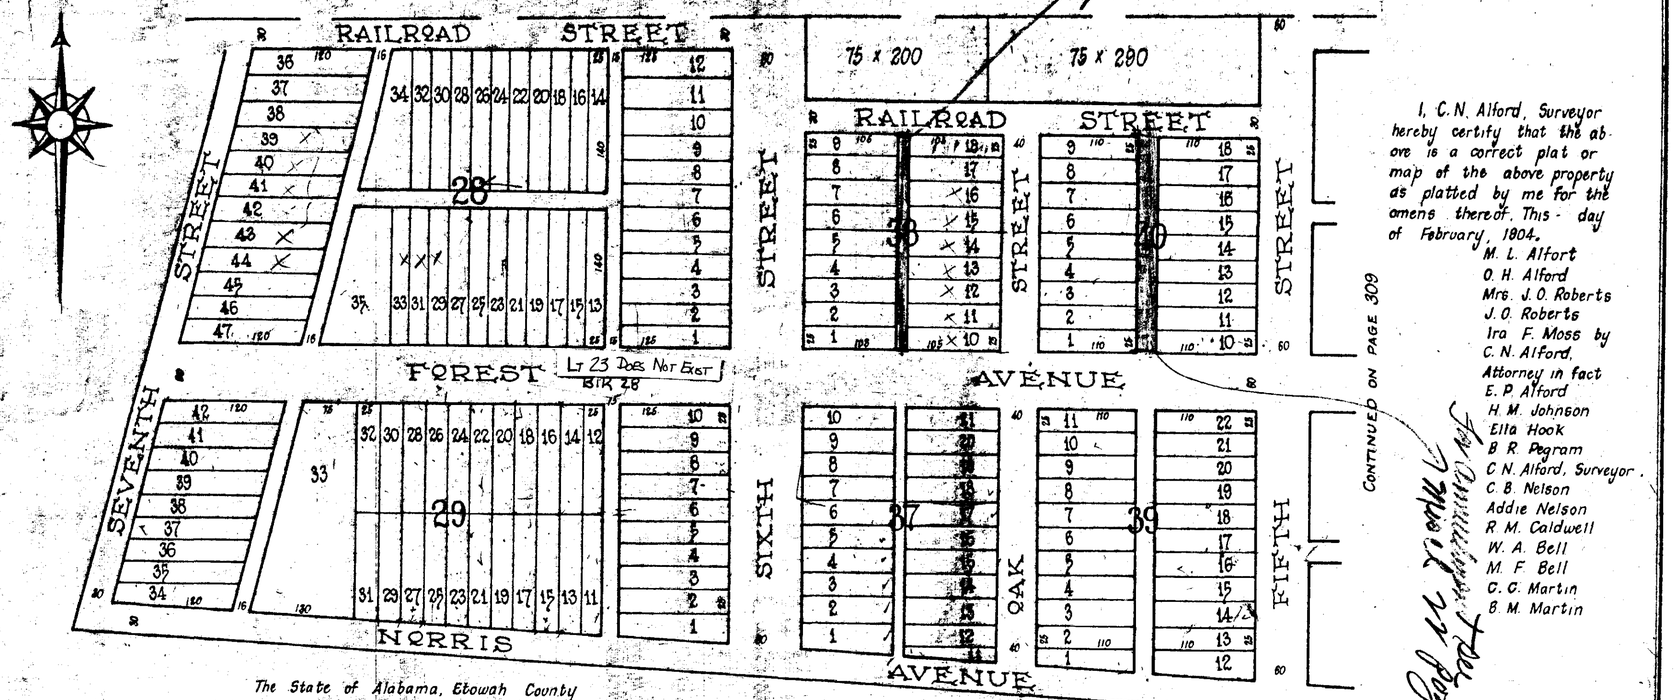

I, C. N. Alford, Surveyor hereby certify that the above is a correct plat or map of the above property as platted by me for the omens thereof. This - day of February, 1804.

M. L. Alfort
O. H. Alford
Mrs. J. O. Roberts
J. O. Roberts
Ira F. Moss by
C. N. Alford,
Attorney in fact
E. P. Alford
H. M. Johnson
Ella Hook
B. R. Pegram
C. N. Alford, Surveyor.
C. B. Nelson
Addie Nelson
R. M. Caldwell
W. A. Bell
M. F. Bell
C. C. Martin
B. M. Martin

CONTINUED ON PAGE 309

Filed for record, 1804

The State of Alabama, Etowah County

I, G. C. Allen, a Notary Public in and for said County, hereby certify that C. N. Alford for himself and as Attorney in fact for O. H. Alford, Mrs J. O. Roberts and Ira F. Moss, M. L. Alford, E. P. Alford, H. M. Johnson, B. R. Pegram, C. B. Nelson, Addie Nelson, R. M. Caldwell, C. A. Caldwell, W. A. Bell, M. F. Bell, Ella Hook, C. C. Martin, B. M. Martin, the owners of land described above in said plat, whose names are signed to the foregoing map and certificate and who are known to me, acknowledged before me on this day that being informed of the contents of the map and certificate, they signed and executed the same voluntarily on the day the same bears date.

Given under my hand this the 1st day of February, 1804.

G. C. Allen
Notary Public