MAP OF
W. P. LAYS ADDITION TO RIVERSIDE
TO GADSDEN, ALA.

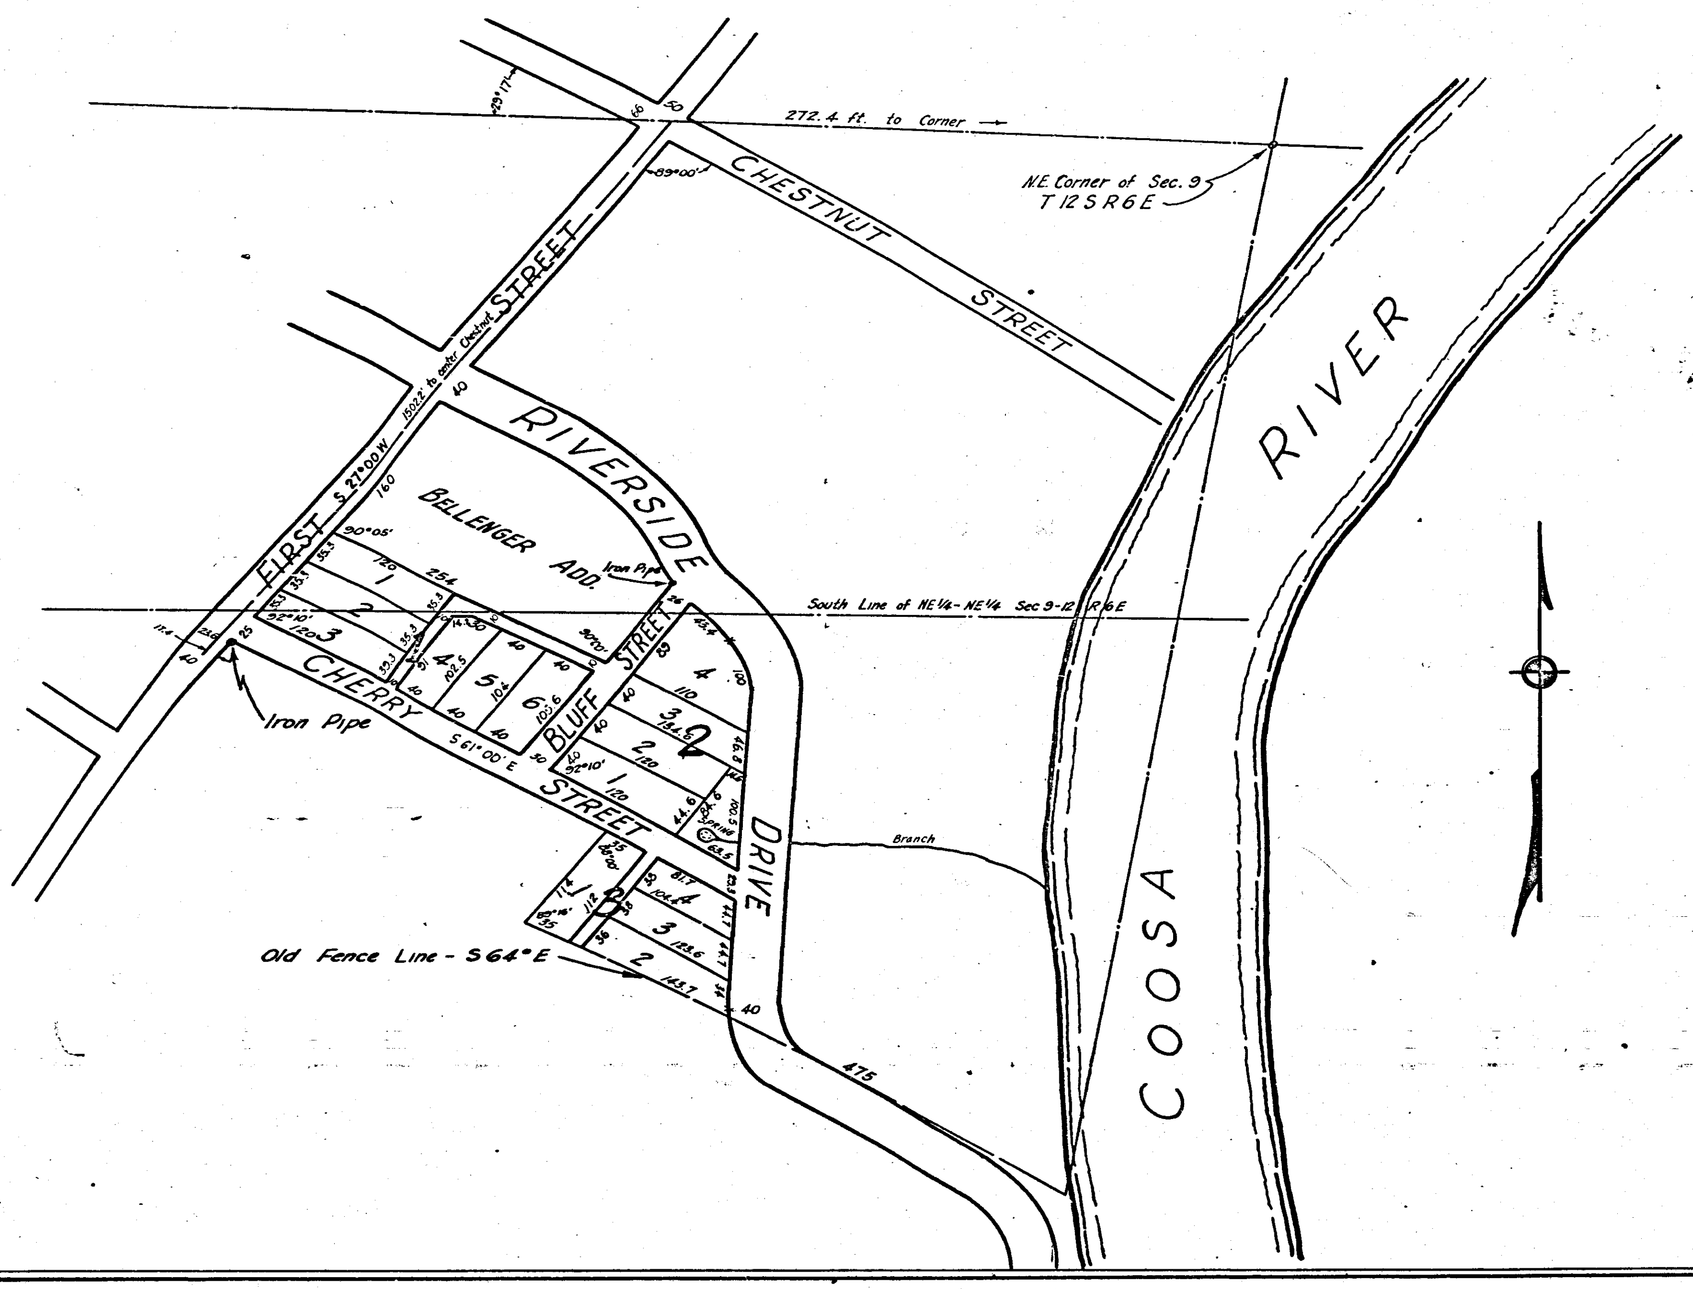

I, F. G. Lee, a Civil Engr. who made this map and surveyed the property the property contained therein hereby certify that the map is correct; that it correctly shows the subdivisons into which the property is divided, as well as each Street, Avenue and Alley and its width and bearing.

It also shows the length and width of each lot and block and its number as well as each Street and its width.

It also shows the relation of the lands so subdivided to the Original Government Survey, and the undersigned W. P. Lay owner of the property contained in said map or plat hereby ratifies and adopts the same as being correct.

Given under our hand this 15th day of April, 1924.

W. P. Lay
owner

F. G. Lee
Surveyor

The State of Alabama
Etowah County

I, Jos. Balfour, a Notary Public in and for said State and County hereby certify that F. G. Lee, whose name as Civil Engr. and W. P. Lay whose name as owner of the property contained in the within map or plat, and who are known to me, acknowledged before me on this day that being informed of the contents of the conveyance they executed the same voluntarily on the day same bears date.

Given under my hand this 15th day of April, 1924.

Jos. Balfour
Notary Public

Filed in office for record on the 21 day April A.D. 1924 at 9 o'clock A.M. and duly recorded the 21 day of April 1924.

H. Ross Bickerstaff
Judge of Probate

Plat Book "B"
Page: 111