D259

MAP OF
CLAYTON CEMETERY
SECOND ADDITION

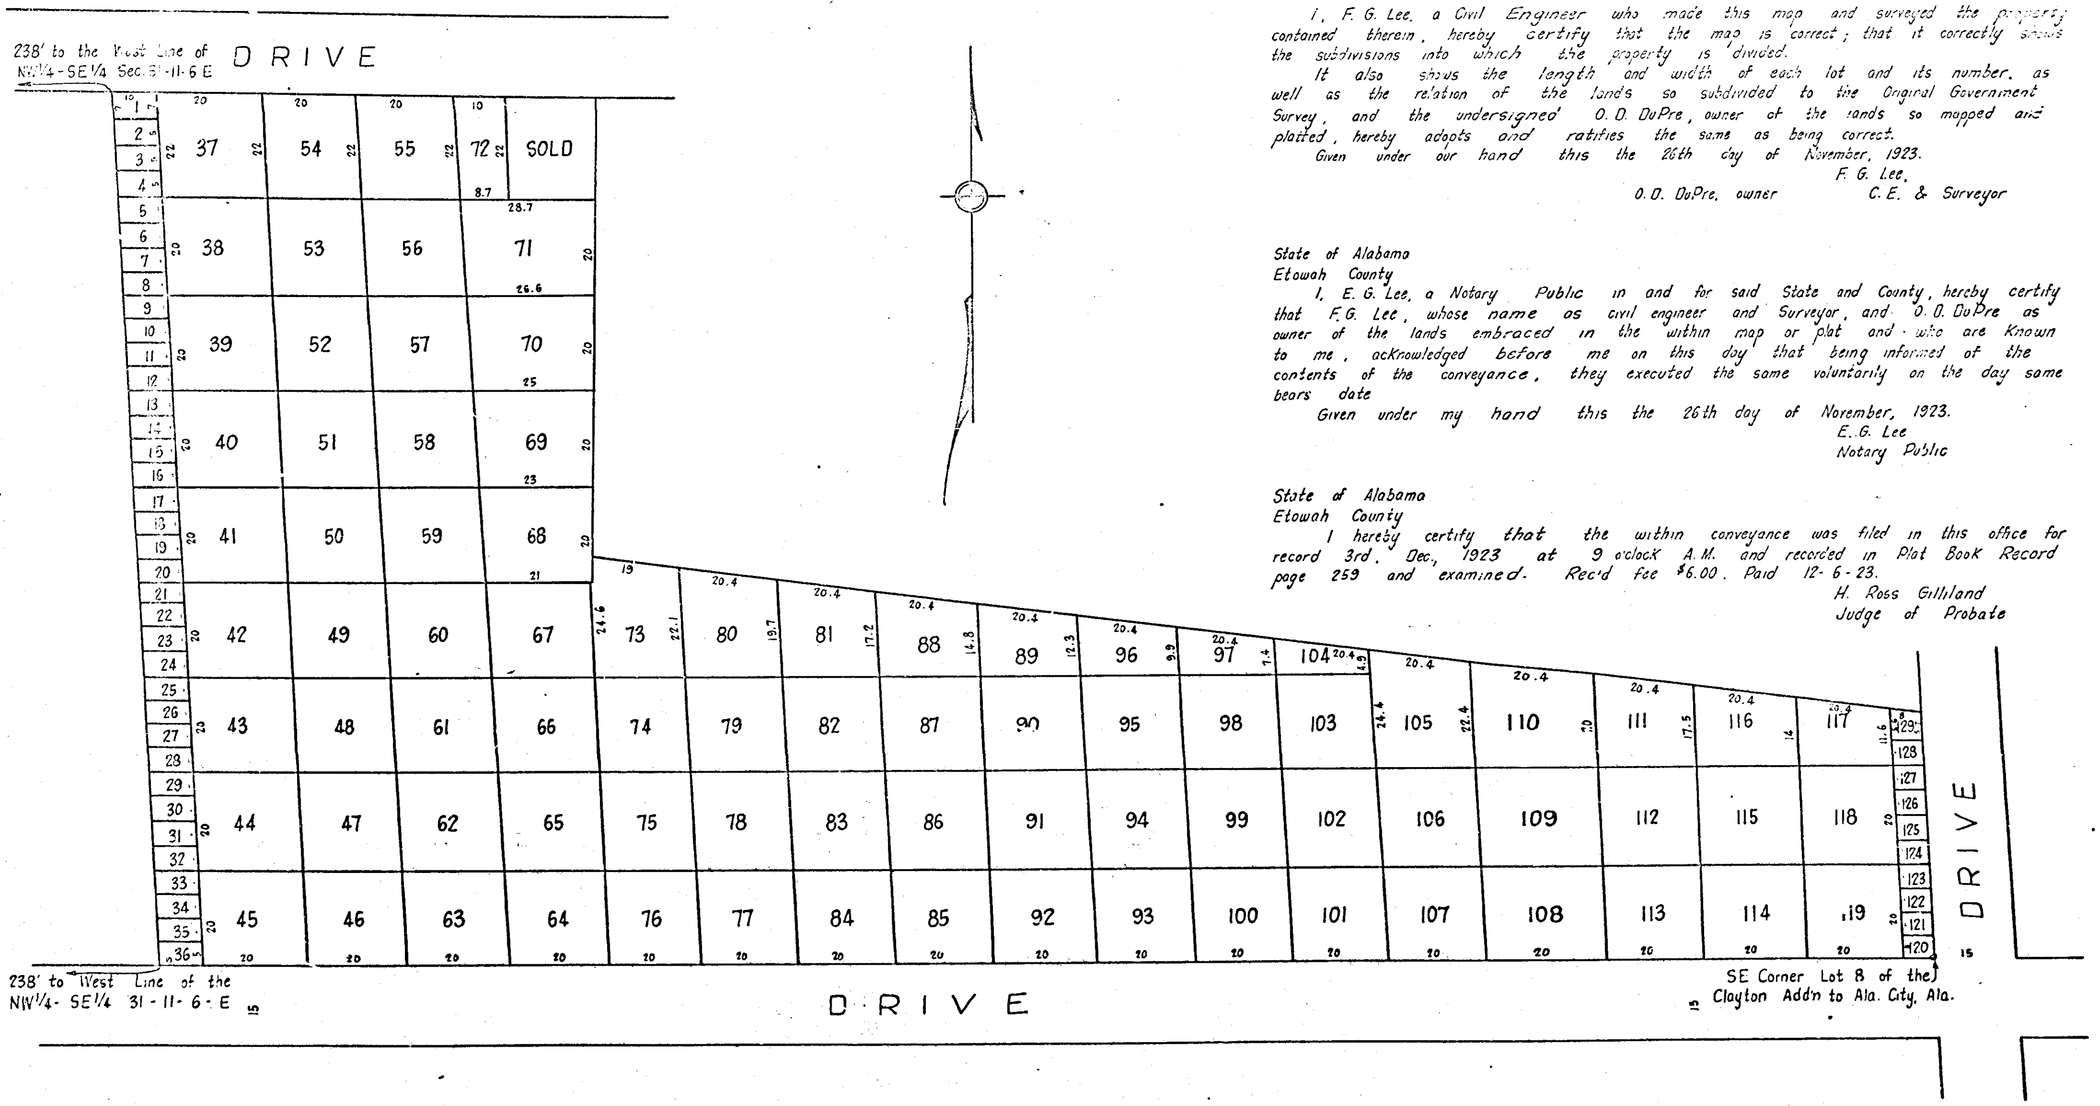

I, F. G. Lee, a Civil Engineer who made this map and surveyed the property contained therein, hereby certify that the map is correct; that it correctly shows the subdivisions into which the property is divided.

It also shows the length and width of each lot and its number, as well as the relation of the lands so subdivided to the Original Government Survey, and the undersigned O. O. DuPre, owner of the lands so mapped and platted, hereby adopts and ratifies the same as being correct.

Given under our hand this the 26th day of November, 1923.

F. G. Lee,
C. E. & Surveyor

O. O. DuPre, owner

State of Alabama
Etowah County

I, E. G. Lee, a Notary Public in and for said State and County, hereby certify that F. G. Lee, whose name as civil engineer and Surveyor, and O. O. DuPre as owner of the lands embraced in the within map or plat and who are known to me, acknowledged before me on this day that being informed of the contents of the conveyance, they executed the same voluntarily on the day same bears date

Given under my hand this the 26th day of Norember, 1923.

E. G. Lee
Notary Public

State of Alabama
Etowah County

I hereby certify that the within conveyance was filed in this office for record 3rd. Dec., 1923 at 9 o'clock A.M. and recorded in Plat Book Record page 259 and examined. Rec'd fee $6.00. Paid 12-6-23.

H. Ross Gilliland
Judge of Probate