MAP OF GRAYFIELD

Being a Subdivision of a part of the [redacted] SW¼ of the NE¼ of Sec. 24, Township 12, Range 6 E, Etowah County, Ala.

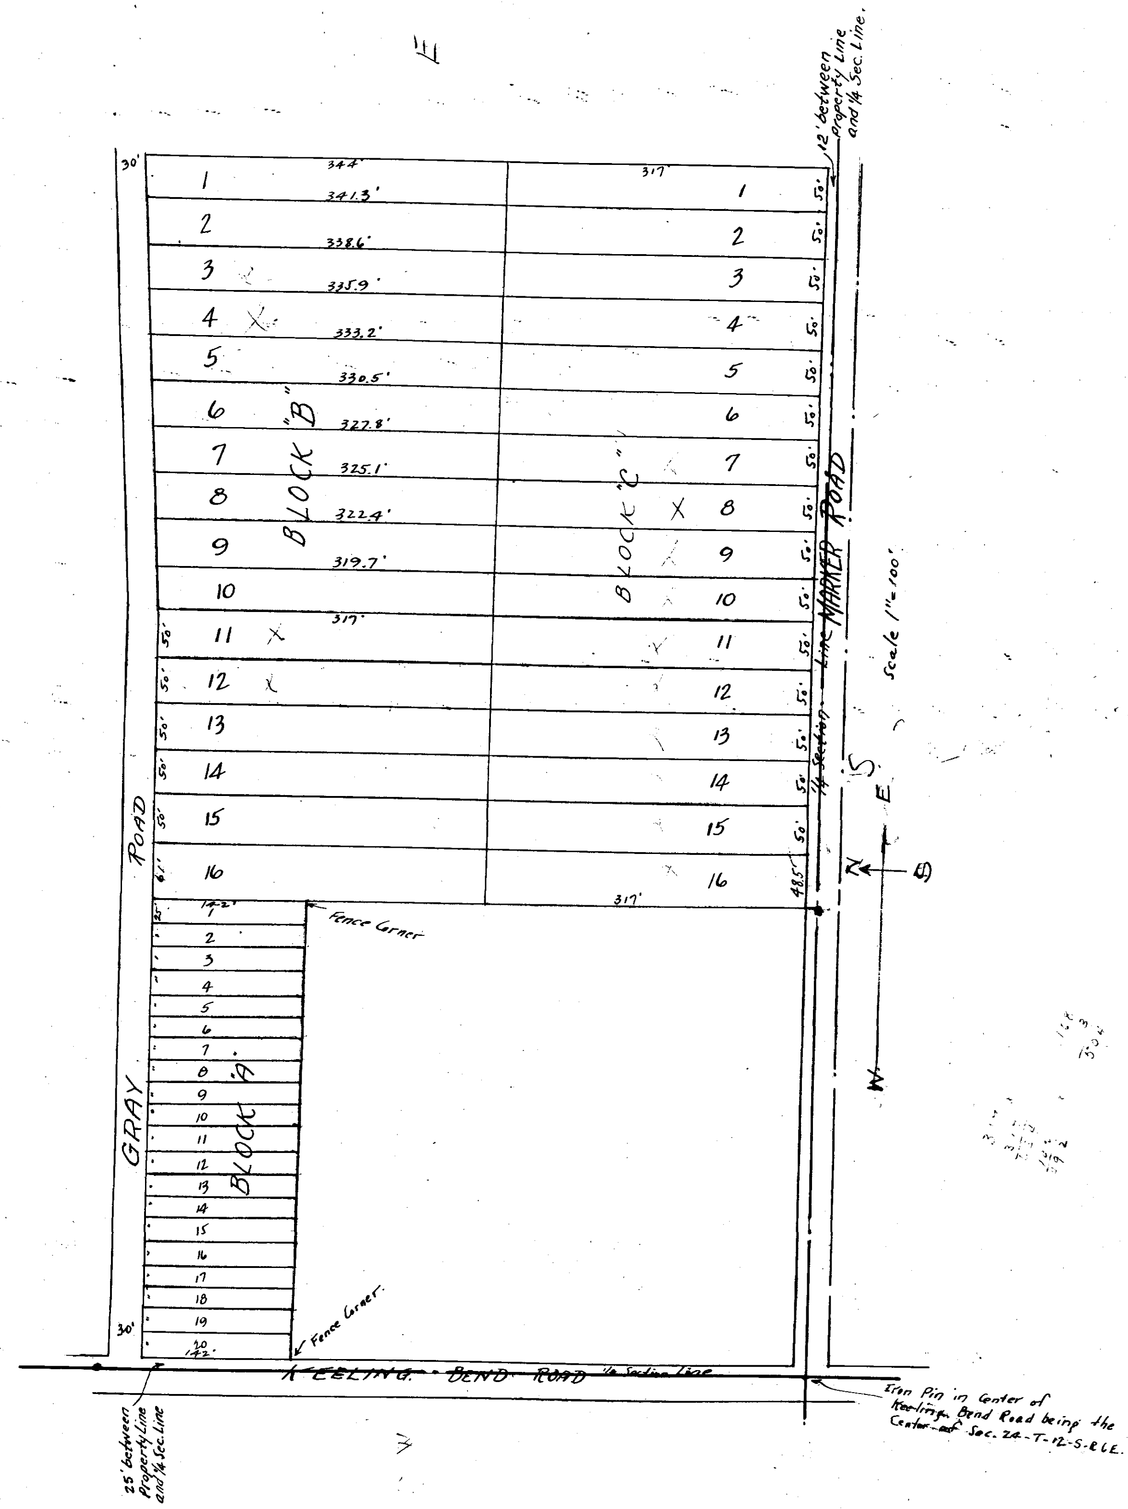

State of Alabama }
Etowah County }

I, Gilbert Hart, Certified Engineer, hereby certify that this is a true and correct Survey made by me of the property shown on the within plat; that the boundaries, streets and roads are correctly shown, that lots and Blocks are correctly numbered, and dimensions properly shown, and that the relation to the original Government Survey is correctly shown.

Gilbert Hart
Registered Engineer No. 84.

We, Gladys A. King and M.M. Miles, owners of the property herein shown, ratify and adopt this map as being true and correct.
This 1st day of October, 1937.

Gladys A. King
Leslie C. King
M.M. Miles
Dollie Miles

State of Alabama }
Etowah County }

I, P.M. McCall, a Notary Public in and for said State and County, hereby certify that Gilbert Hart, Registered Engineer, Gladys A. King, and husband, Leslie C. King, M. M. Miles and wife, Dollie Miles, who are known to me, acknowledged before me on this date that, being informed of the contents of this Conveyance, they executed the same voluntarily on date shown.
Given under my hand and Seal this 1st day of October, 1937.
(Notarial Seal).

P.M. McCall
Notary Public.

Filed in this office the 1st day of Oct. 1937. at 3 o'clock P.M. and recorded the 23 day of Oct. 1937.