MAP OF

Mort 64 Page 156-amendment of Avenue (C-13)

MAYFAIR — ESTATES

GADSDEN, ALA.

See Blueprint attached to original Bill in Case #6255, styled L. H. Jordan et al -v-s J.C. Inzer, et al, in Circuit Court, for a Equity for a readjustment of frontage of Lot 2 Block "B" of the W ½ thereof. This 18 day of Aug 1949 Transferred to Probate Court of Etowah County

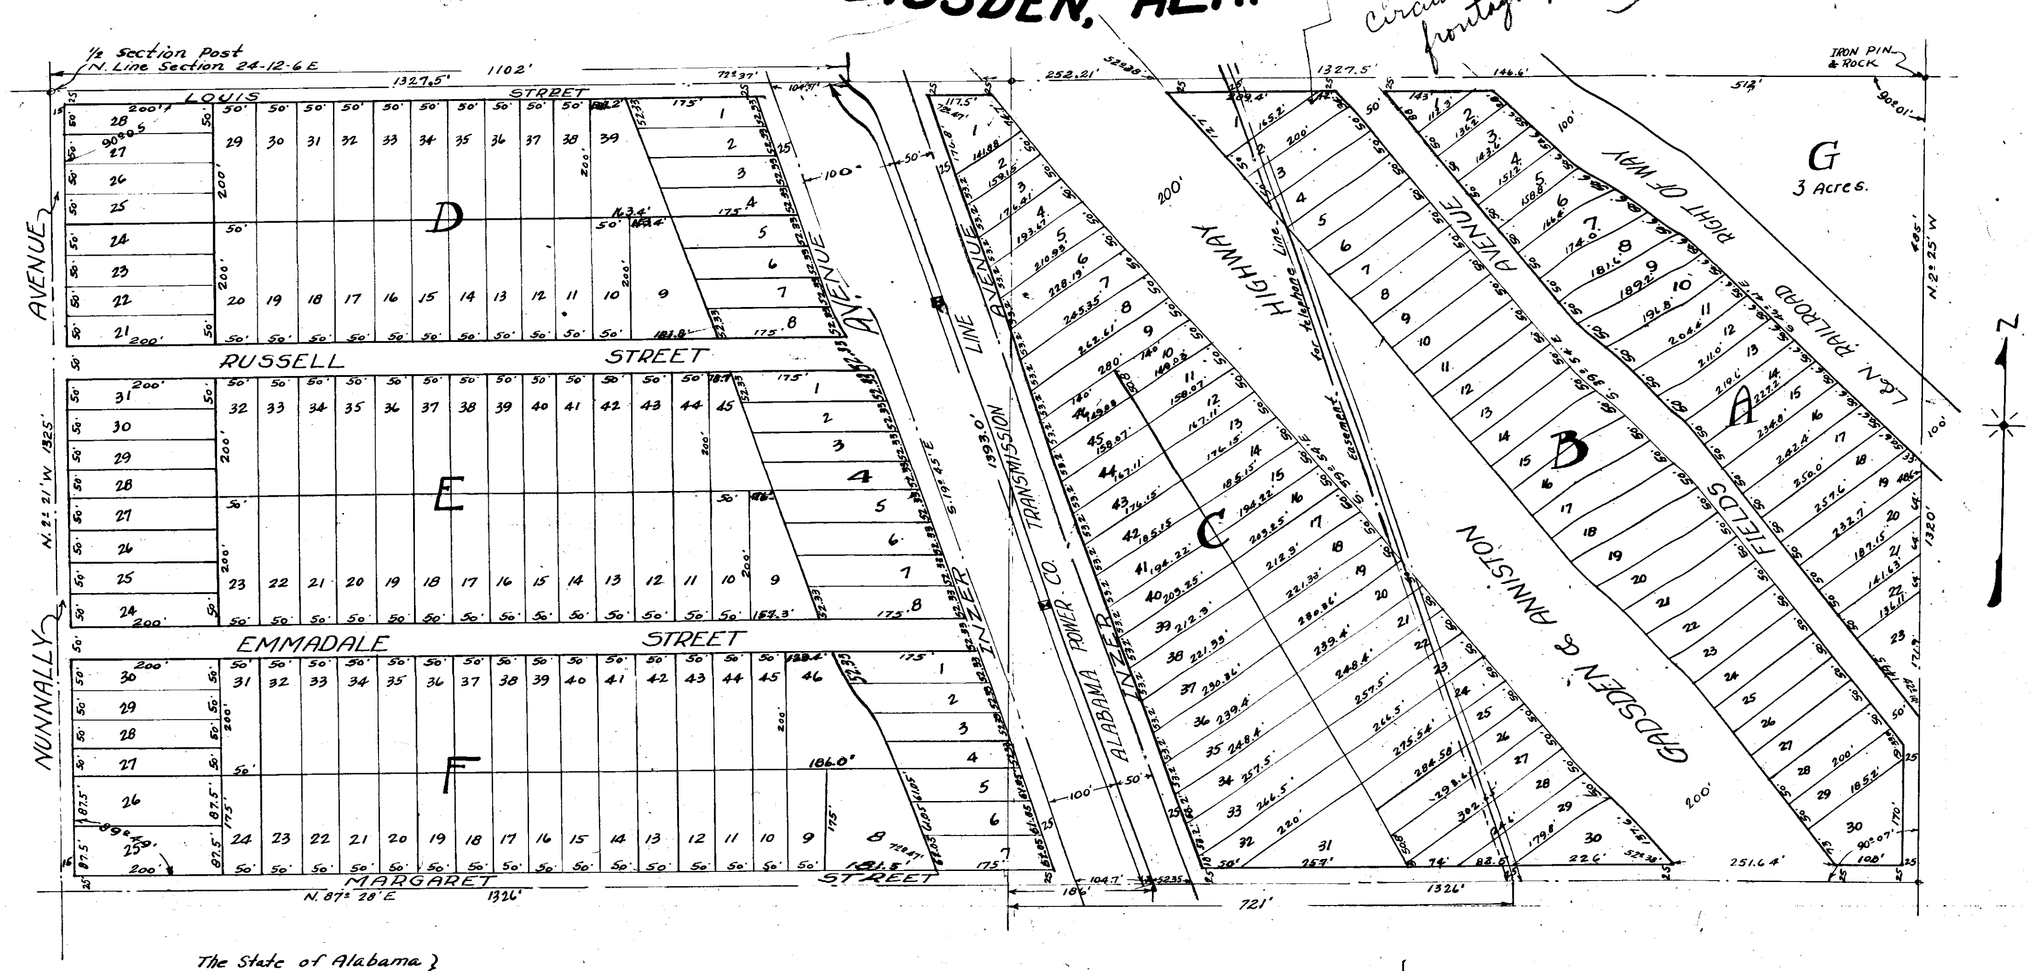

The State of Alabama
Etowah County

I, B.B. Phillips, a Notary Public in and for said County and State, do hereby certify that S.A. Jordan, Mrs. John Inzer, J.C. Inzer and L.L. Herzberg, owners of the property contained in the within map, and who are known to me, acknowledged before me on this day that being informed of the contents of the conveyance, they executed the same voluntarily, on the day the same bears date.

Witness my hand, this 19th day of August, 1939.

B. B. Phillips,
Notary Public.

I, E.H. Lee, a Civil Engineer and Surveyor, hereby certify that I made a Survey of the lands contained in the within map and subdivided the same into lots as shown and that the same is true and correct as shown herein.

This 17th day of July, 1939.

E. H. Lee,
Civil Engineer & Surveyor.

We, S.A. Jordan, Mrs. John Inzer, J.C. Inzer and L.L. Herzberg, owners of the property embraced in the within map or Plat, hereby ratify, confirm and adopt the within Survey and Plat, made by E.H. Lee, a Registered Engineer and Surveyor, as being true and Correct. This the 19th day of August, 1939.

Mrs. John Inzer, Owner. L.S.
J. C. Inzer, Owner. L.S.
S. A. Jordan, Owner L.S.
L. L. Herzberg Owner. L.S.

Filed in office for record at 26th day of April 40 at 11:30 o'clock A.M. and 29th day of April 40.