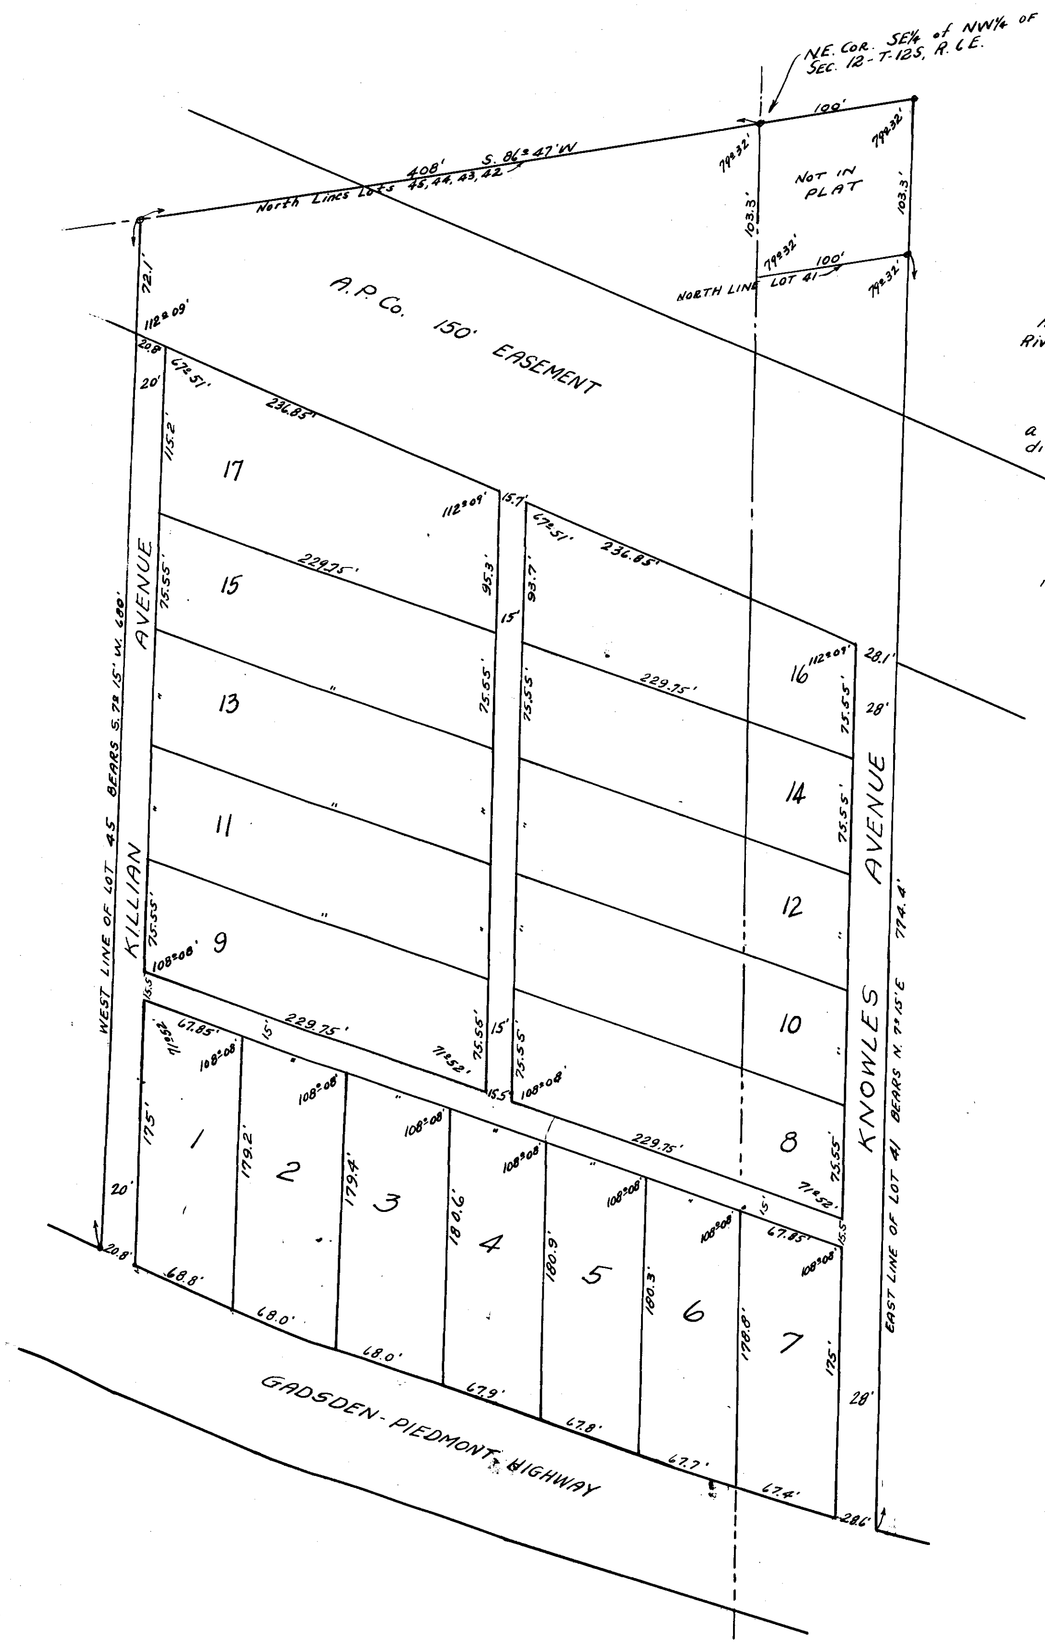

RIVERVIEW HEIGHTS

A Rearrangement of Lots 41, 42, 43, 44, 45 PARCEL ONE OF Riverview Estates. Gadsden, Etowah County, Ala.

I, Joseph W. Walls, a Registered Surveyor, hereby certify that this is a true and correct Plat of this Property as surveyed and Subdivided by me.
This the 3rd day of Dec, 1945.
Signed: Joseph W. Walls,
Ala. Reg. No. 907.

We, the undersigned owners of the property herein described, hereby ratify, confirm and adopt this Plat as being true and correct.
This the 5th day of Dec, 1945.
Signed: H.C. Killian
H.L. Knowles.

State of Alabama }
Etowah County }

I, Ethel N. Griffin, a Notary Public, certify that on this day there appeared before me the owners of this property and being known to me, upon being informed of the contents of this Plat, acknowledged that they executed same voluntarily.
This the 5 day of December, 1945.
Signed: Ethel N. Griffin,
Notary Public.
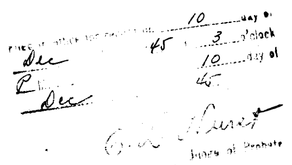
APPROVED: N. C. Hooks.
Ass't. City Engineer.