F-119

Cal Cor.

# MYRTLEWOOD

Restrictions Book 1057 Page 441

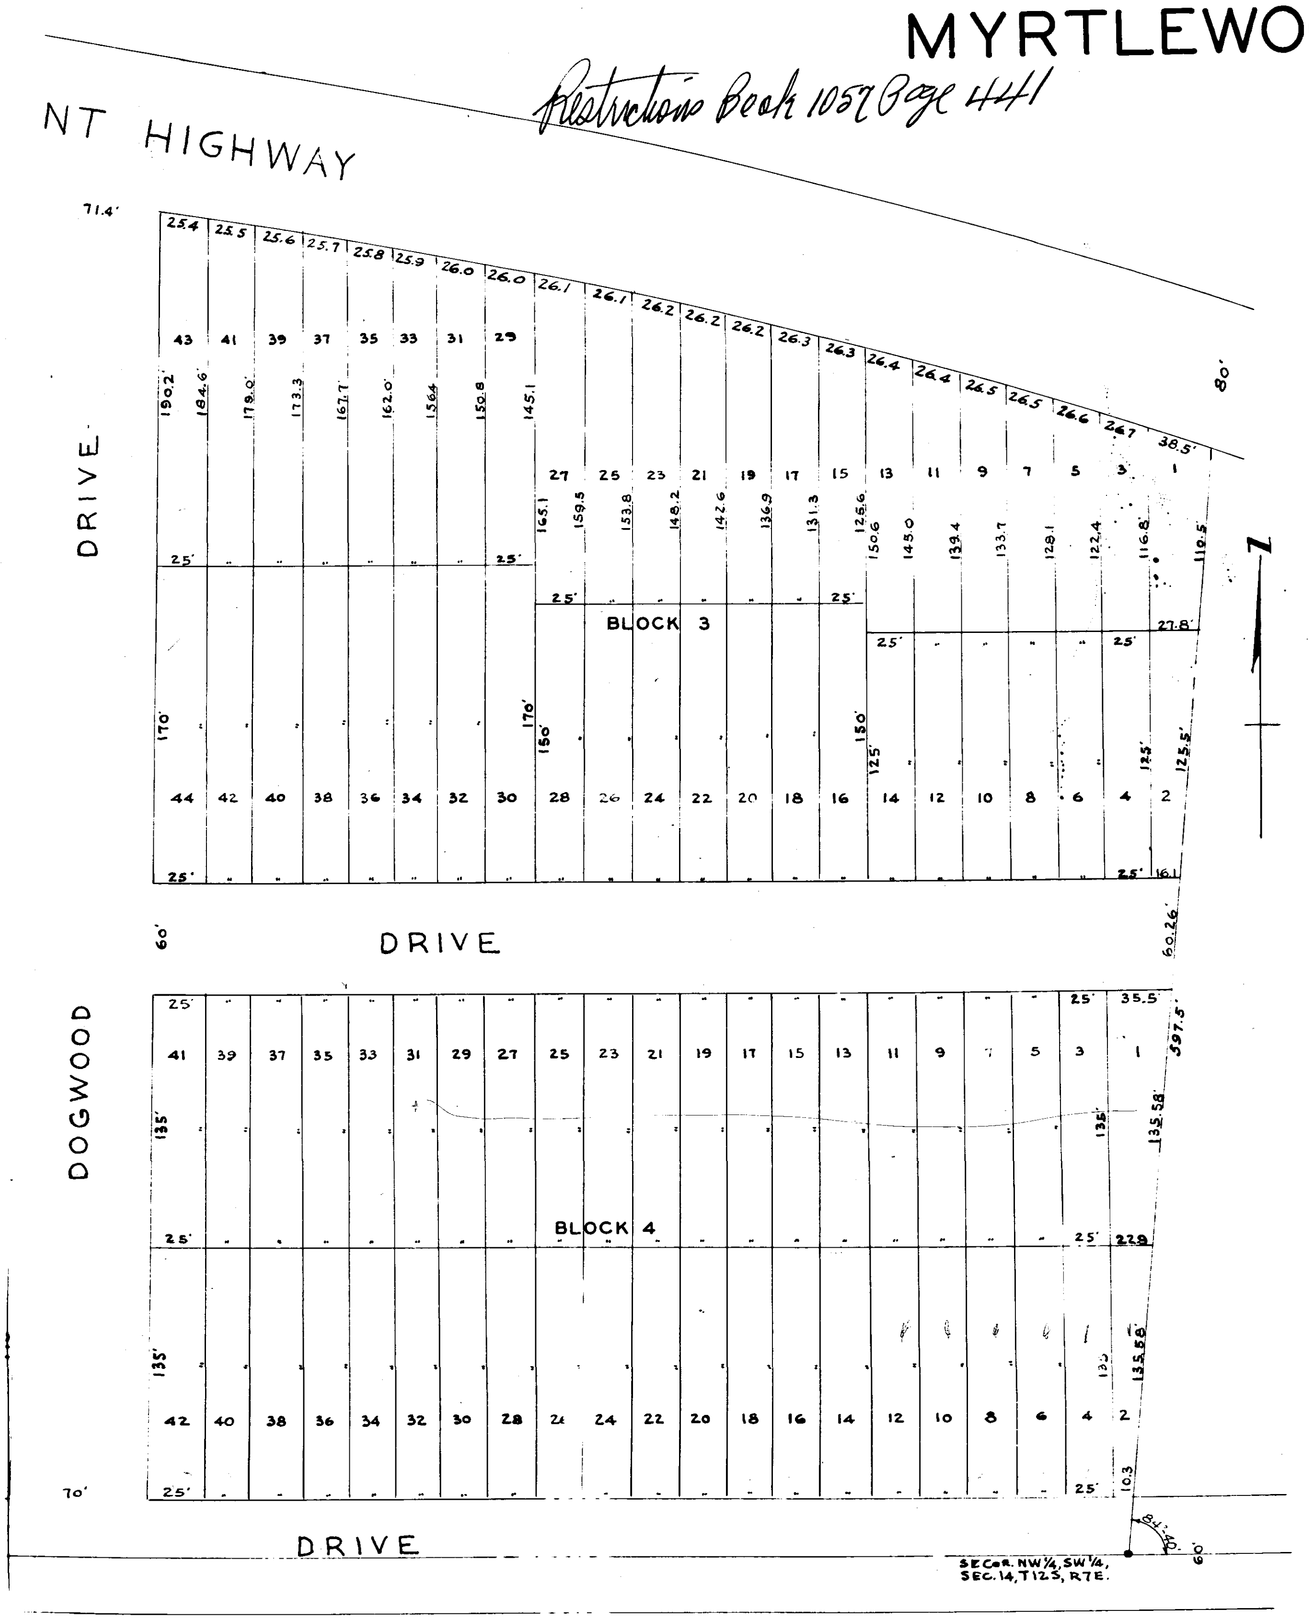


I, Edwin Pickard, Jr., a Registered Land Surveyor, hereby certify that this is a true and correct map or plat of the lands contained herein as surveyed and platted by me.

This the 26th day of June, 1950.

Edwin Pickard Jr.
Alabama Register No. 1468

The undersigned owners of the lands herein described dor hereby ratify and adopt this map or plat, as being true and correct.

HANNAH C. SNELLGROVE

H. C. SNELLGROVE

State of Alabama
County pf Etowah

I, Joe Roundtree, a Notary Public in and for said State and County do hereby certify that on this day appeared before me the above signed owners of the lands herein described and being known to me acknowledged before me, that they executed the same voluntarily on the day the same bears date.

Given under my hand and seal this the 26 day of June, 1950.

Notary Public

The State of Alabama, Etowah County;
I hereby certify that the within instrument was filed in this office for record.
JUL 7 - 1952
at 4 o'clock p. M.
and recorded in Record
Page and examined
Privilege Tax of $ paid
RECORDED JUL 7 - 1952
Judge of Probate
Recording Fee $ 1.1 Clerk 0.5 Paid
Deed Tax $ Clerk Paid