P. 183

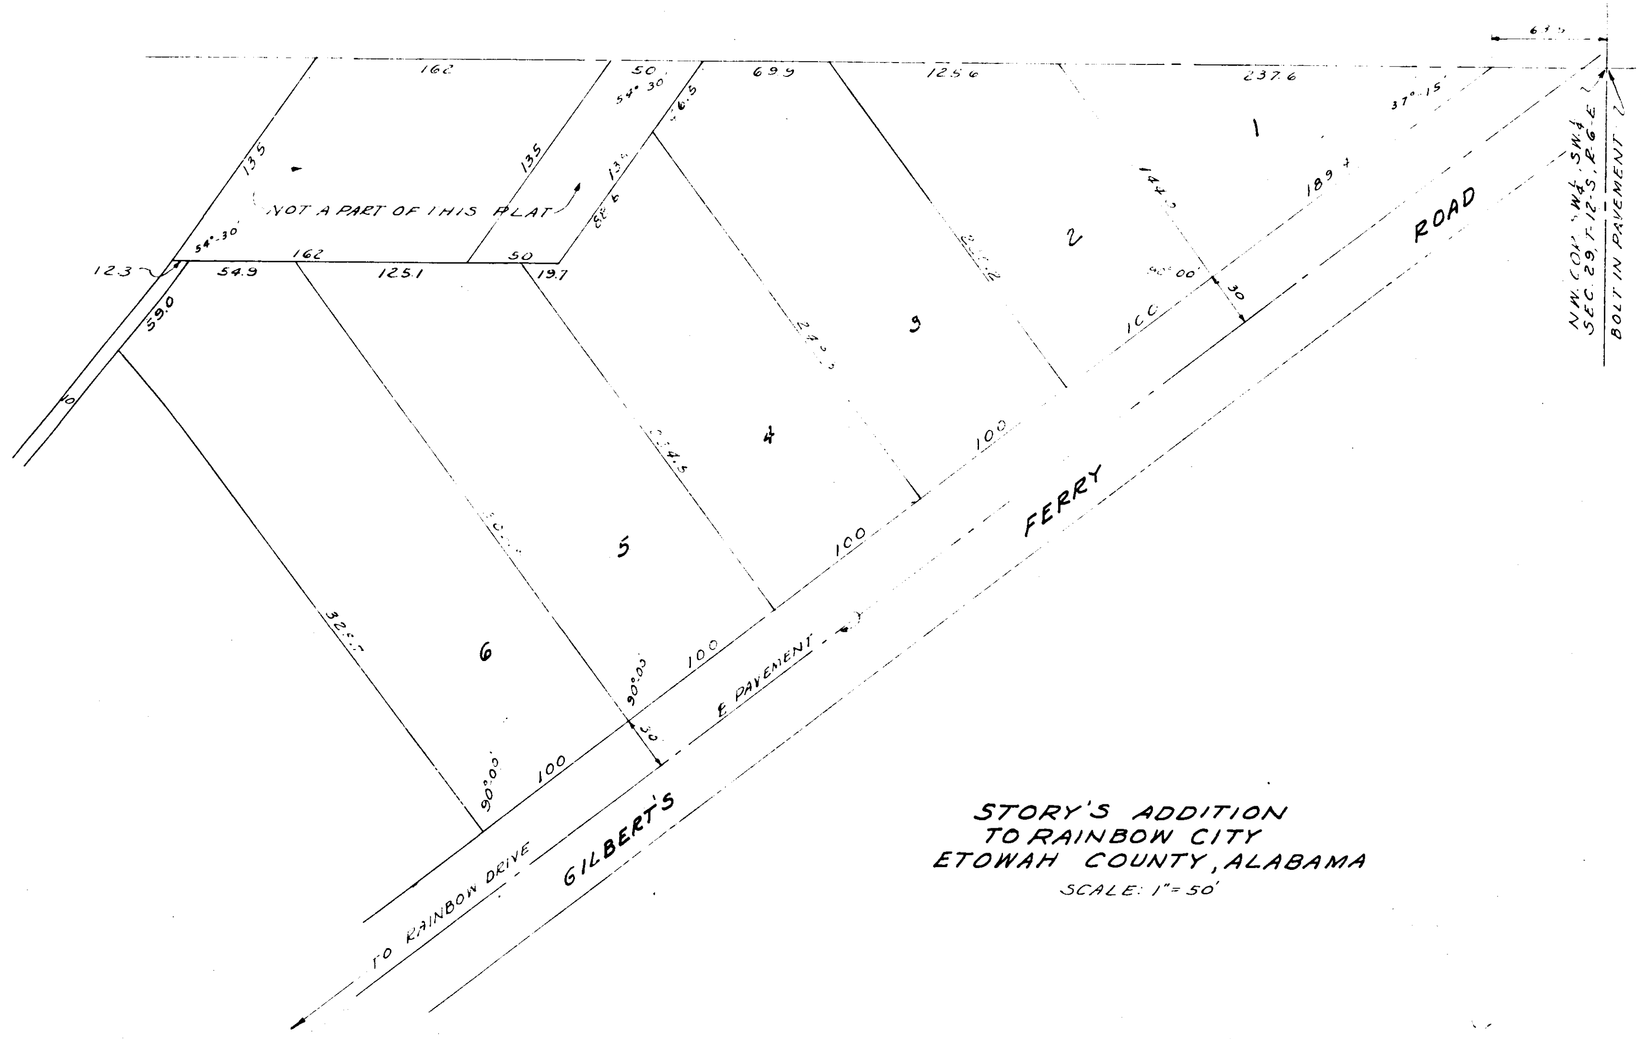

STORY'S ADDITION TO RAINBOW CITY ETOWAH COUNTY, ALABAMA

SCALE: 1" = 50'

STATE OF ALABAMA
COUNTY OF ETOWAH

I, T. E. WATFORD, A REGISTERED ENGINEER-SURVEYOR OF GADSDEN, ALABAMA HEREBY CERTIFY THAT THE FOREGOING IS A TRUE AND CORRECT MAP OR PLAT OF THE LANDS HEREIN SHOWN.

ACCORDING TO MY SURVEY THIS THE 28TH DAY OF AUGUST, 1953.

SIGNED: T. E. Watford C.E. & L.S.
T. E. WATFORD
ALA. REGISTRATION NO. 29

STATE OF ALABAMA
COUNTY OF ETOWAH

THE UNDERSIGNED, F. A. STORY, AS OWNER, DOES HEREBY RATIFY AND ADOPT THE WITHIN MAP OR PLAT AS BEING TRUE AND CORRECT.

THIS THE 8th DAY OF OCT, 1953.

BY F. A. Story OWNER
F. A. STORY

STATE OF ALABAMA
COUNTY OF ETOWAH

I, JOHN W. BURNETT NOTARY PUBLIC IN AND FOR SAID COUNTY & STATE HEREBY CERTIFY THAT F. A. STORY OWNER, AND WHO IS KNOWN TO ME ACKNOWLEDGED BEFORE ME ON THIS DATE, THAT BEING INFORMED OF THE CONTENTS, EXECUTED THE SAME VOLUNTARILY ON THE DAY THE SAME BEARS DATE.

WITNESS MY HAND AND SEAL THIS THE 8th DAY OF OCT, 1953.

John W. Burnett
NOTARY PUBLIC ~~STATE AT LARGE~~

THE STATE OF ALABAMA
ETOWAH COUNTY

OFFICE OF PROBATE JUDGE

I hereby certify that this instrument was filed in office for record on the 2 day of Oct 1953 at 4:15 o'clock P M and was duly recorded on the 14 day of Oct 1953 in Register of ..... and examined. The Following fees have been paid

Mtg. Tax .....
Deed Tax .....
Rec. Fee .....
Total .....

Wiley F. Tillman
Judge of Probate Etowah County, Ala.