TANGLEWOOD SUB-DIVISION, UNIT I

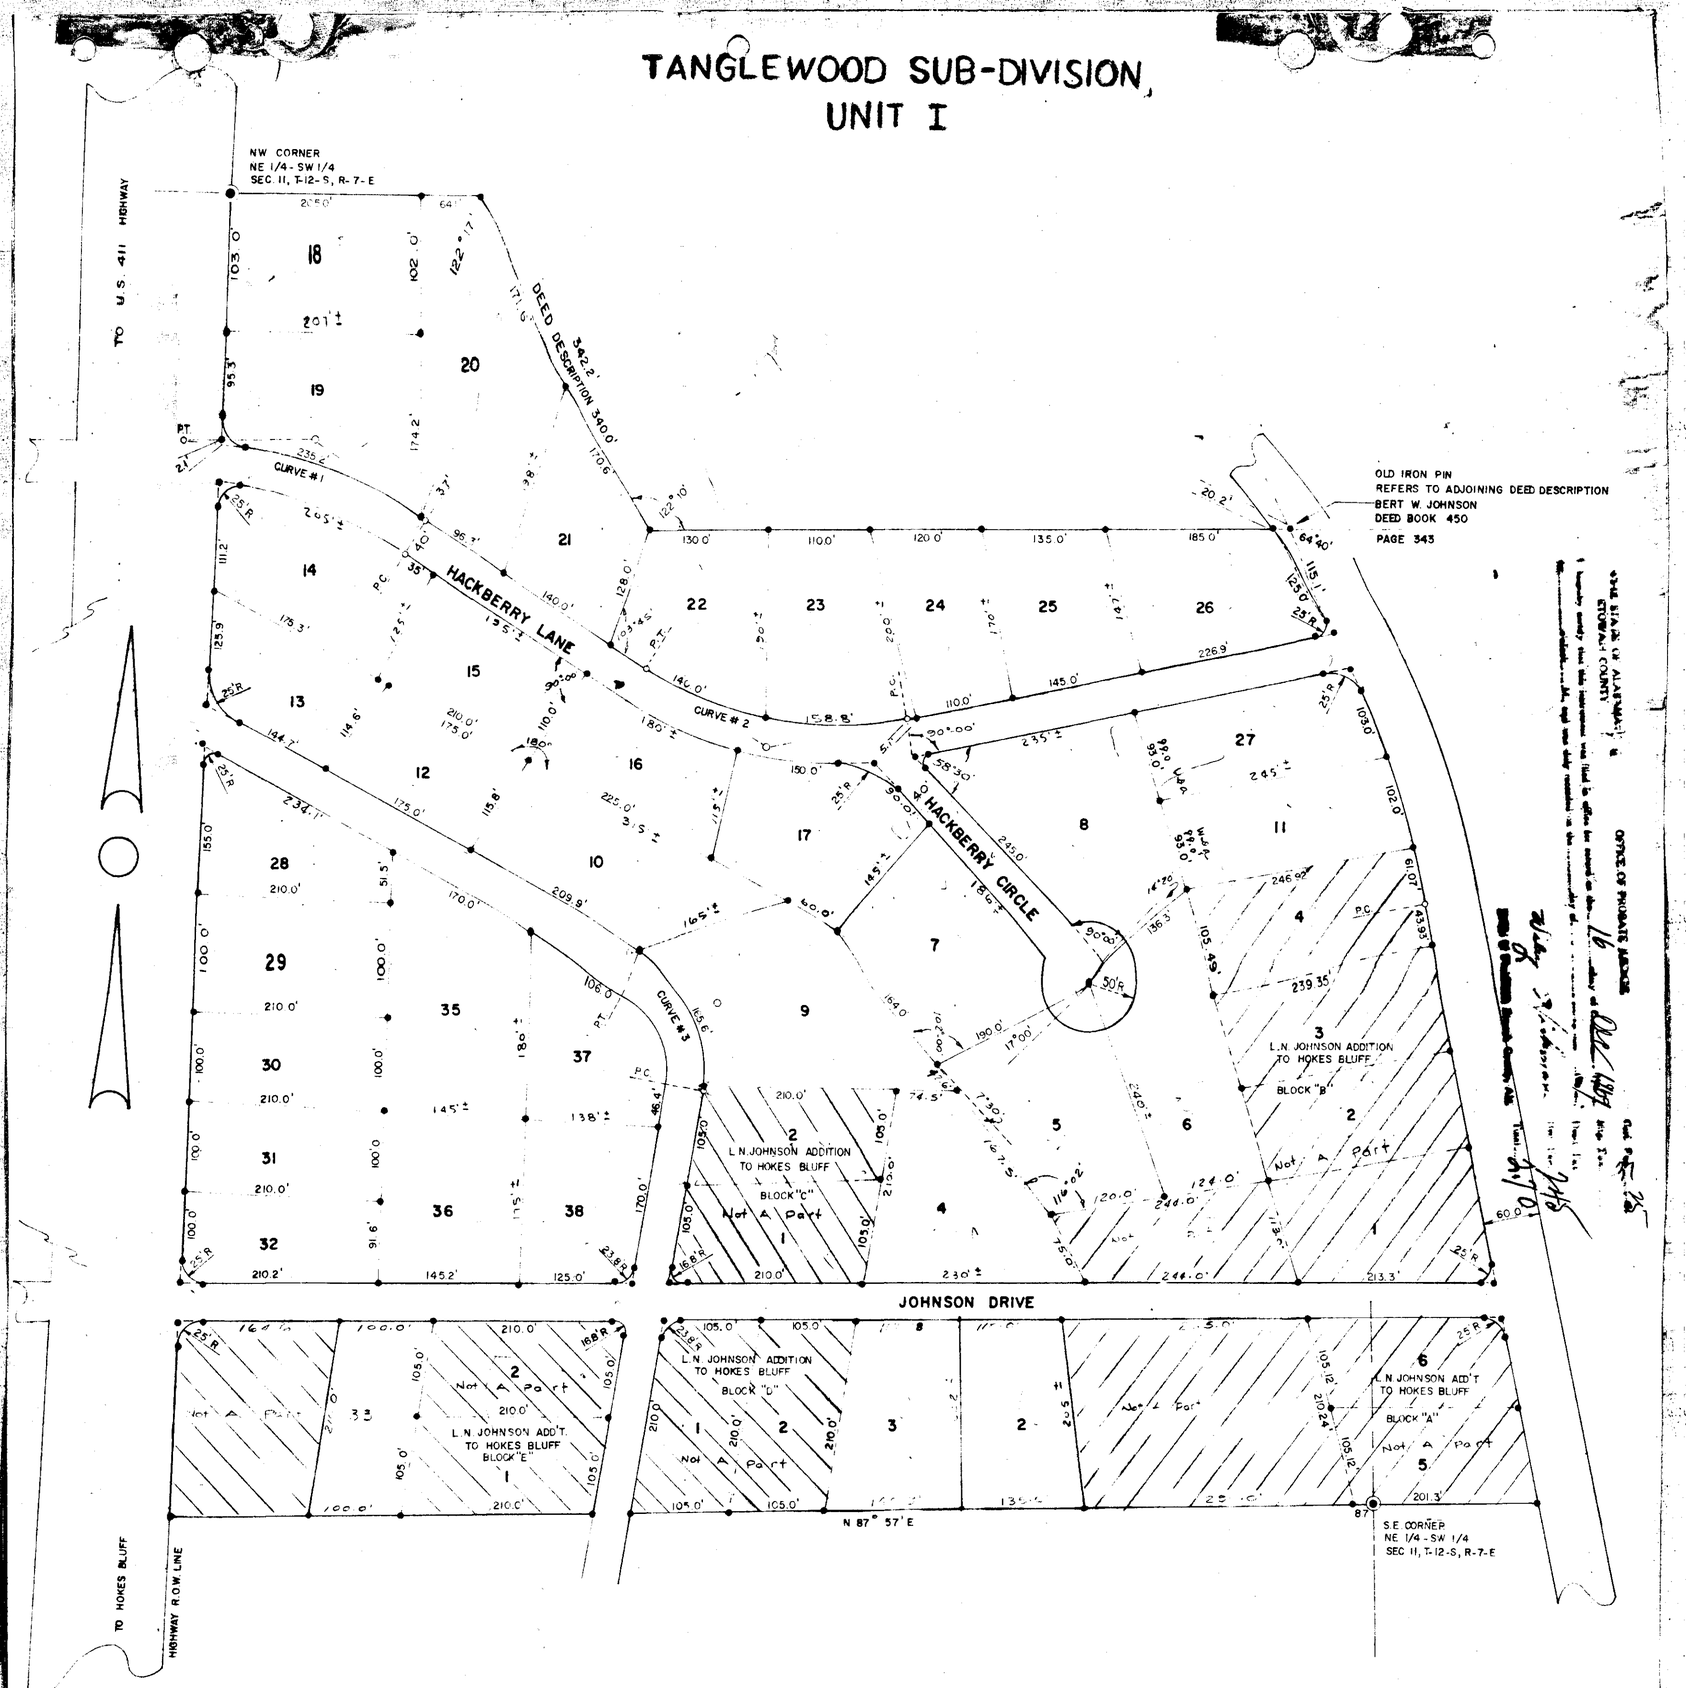

STATE OF ALABAMA,
COUNTY OF ETOWAH;

I, GARY M. ROBERTS, A REGISTERED SURVEYOR OF ALABAMA, HEREBY CERTIFY THE FOREGOING IS A TRUE AND CORRECT MAP OF A PARCEL OF LAND KNOWN AS "THE TANGLEWOOD SUB-DIVISION; THAT LOT CORNERS ARE MARKED BY IRON PINS; THAT THIS SURVEY IS SHOWN IN CORRECT RELATIONSHIP TO THE ORIGINAL GOVERNMENT SURVEY. ACCORDING TO AN ACTUAL SURVEY THIS THE 15 DAY OF Dec, 1969.

Gary M. Roberts

GARY M. ROBERTS, REG. 5736
LAND SURVEYOR

STATE OF ALABAMA;
COUNTY OF ETOWAH;

I, Bertha Bridges, A NOTARY PUBLIC IN AND FOR THE STATE OF ALABAMA, HEREBY CERTIFY THAT BUFORD L. COPELAND AND WIFE DORIS S. COPELAND, HOYT WAYNE COPELAND AND WIFE HELEN A. COPELAND AND GEORGE C. HAWKINS AND WIFE JANE S. HAWKINS, WHOSE NAMES ARE KNOWN TO ME, ON THE DAY THE SAME BEARS DATE, THAT BEING INFORMED OF THE CONTENTS OF THIS INSTRUMENT, THEY EXECUTED THE SAME VOLUNTARILY.

Bertha Bridges

NOTARY PUBLIC

STATE OF ALABAMA;
COUNTY OF ETOWAH;

I, HELTON R. SAVAGE, ADMINISTRATIVE ASSISTANT ETOWAH COUNTY HEALTH DEPARTMENT, HEREBY APPROVE THIS SUB-DIVISION FOR INSTALLATION OF INDIVIDUAL SEPTIC TANKS.

Helton R. Savage

HELTON R. SAVAGE
ADMINISTRATIVE ASSISTANT
ETOWAH COUNTY HEALTH DEPARTMENT.

WE, BUFORD L. COPELAND AND WIFE DORIS S. COPELAND, HOYT WAYNE COPELAND AND WIFE HELEN A. COPELAND AND GEORGE C. HAWKINS AND WIFE JANE S. HAWKINS, BEING THE OWNERS OF THE PARCEL OF LAND KNOWN AS TANGLEWOOD SUB-DIVISION, UNIT I, DO HEREBY CONFIRM, RATIFY AND ADOPT THIS AS A TRUE MAP OF SAID SUB-DIVISION.

Hoyt Wayne Copeland
Helen A. Copeland
Buford L. Copeland
George C. Hawkins
Doris S. Copeland
Jane S. Hawkins

CURVE DATA

CURVE #1
Δ = 33° 30'
D = 12° 00'
T = 143.7'
L.C. = 279.2'

CURVE #2
Δ = 44° 45'
D = 15° 00'
T = 157.3'
L.C. = 298.3'

CURVE #3
Δ = 71° 22'
D = 43° 00'
T = 95.7'
L.C. = 166.0'

LEGEND

● IRON PIN

◉ 1/4 - 1/4 CORNER

SCALE: 1" = 100' 0 — 100

Book H Page 56.