75

I- 75

KASENGEE ESTATES

SOUTHSIDE ALABAMA

Amended 21 Aug. 1975 RLR

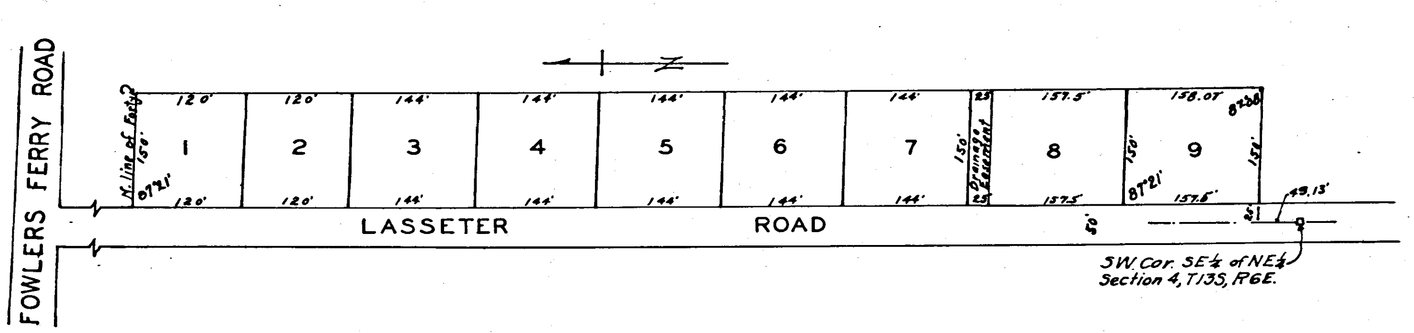

STATE OF ALABAMA
COUNTY OF ETOWAH

I, Robert L. Roberts a registered Civil Engineer and Land Sirveyor of Gadsden, Alabama, hereby certify that I made a survey of the Lands embraced within the foregoing Plat, said lands being a portion of the SE¼ of the NE¼ Section 4, T 13 S, R 6 E, Etowah County, Alabama, that the foregoing is a true and correct representation of said survey. This the 19th day of December 1974.

Scale 1" = 100'
Note: Iron Pins mark all corners

Robert L. Roberts
Reg. #3307

STATE OF ALABAMA
COUNTY OF ETOWAH

The undersigned, LESLIE C. KING Co. Inc. a corporation, does hereby ratify, confirm and adopt the foregoing plat as being true and correct.

This the 19 day of December, 1974.

Leslie C. King Co., Inc., a corporation
By Fred Gielle
Fred Gielle,
Its president

STATE OF ALABAMA
ETOWAh COUNTY

I, Anne W. Hunt, a notary public in and for said county and State, hereby certify that Fred Gielle, whose name as president of Leslie C. King Co. Inc., a corporation, is signed to the foregoing plat and who is known to me on this day that, being informed of the contents of the plat, he, as such officer and with full authority, executed the same voluntarily, for and as an act of said corporation, on the same bears date.
Witness my hand and seal this the 19 day of December 1974.

Notary Public

APPROVED: Hilton P. Savage
HEALTH DEPARTMENT
Date Dec. 19, 1974

APPROVED: Ruben J. Smith
County Engineering Dept.
Date Dec. 19, 1974

A

PHONE 523-5122 ROBERTS & SON, INC. P. O. BOX 1382
PRINTERS — BOOKBINDERS — LITHOGRAPHERS BIRMINGHAM, ALABAMA
MICROFILMING AND MICRO-REPRODUCTIONS