RESTRICTIONS MISC. 94 PAGE 664

137

GUYLEE LAKE ESTATES-FIRST ADDITION

S-3667
76-11-49
Scale 1"=100'

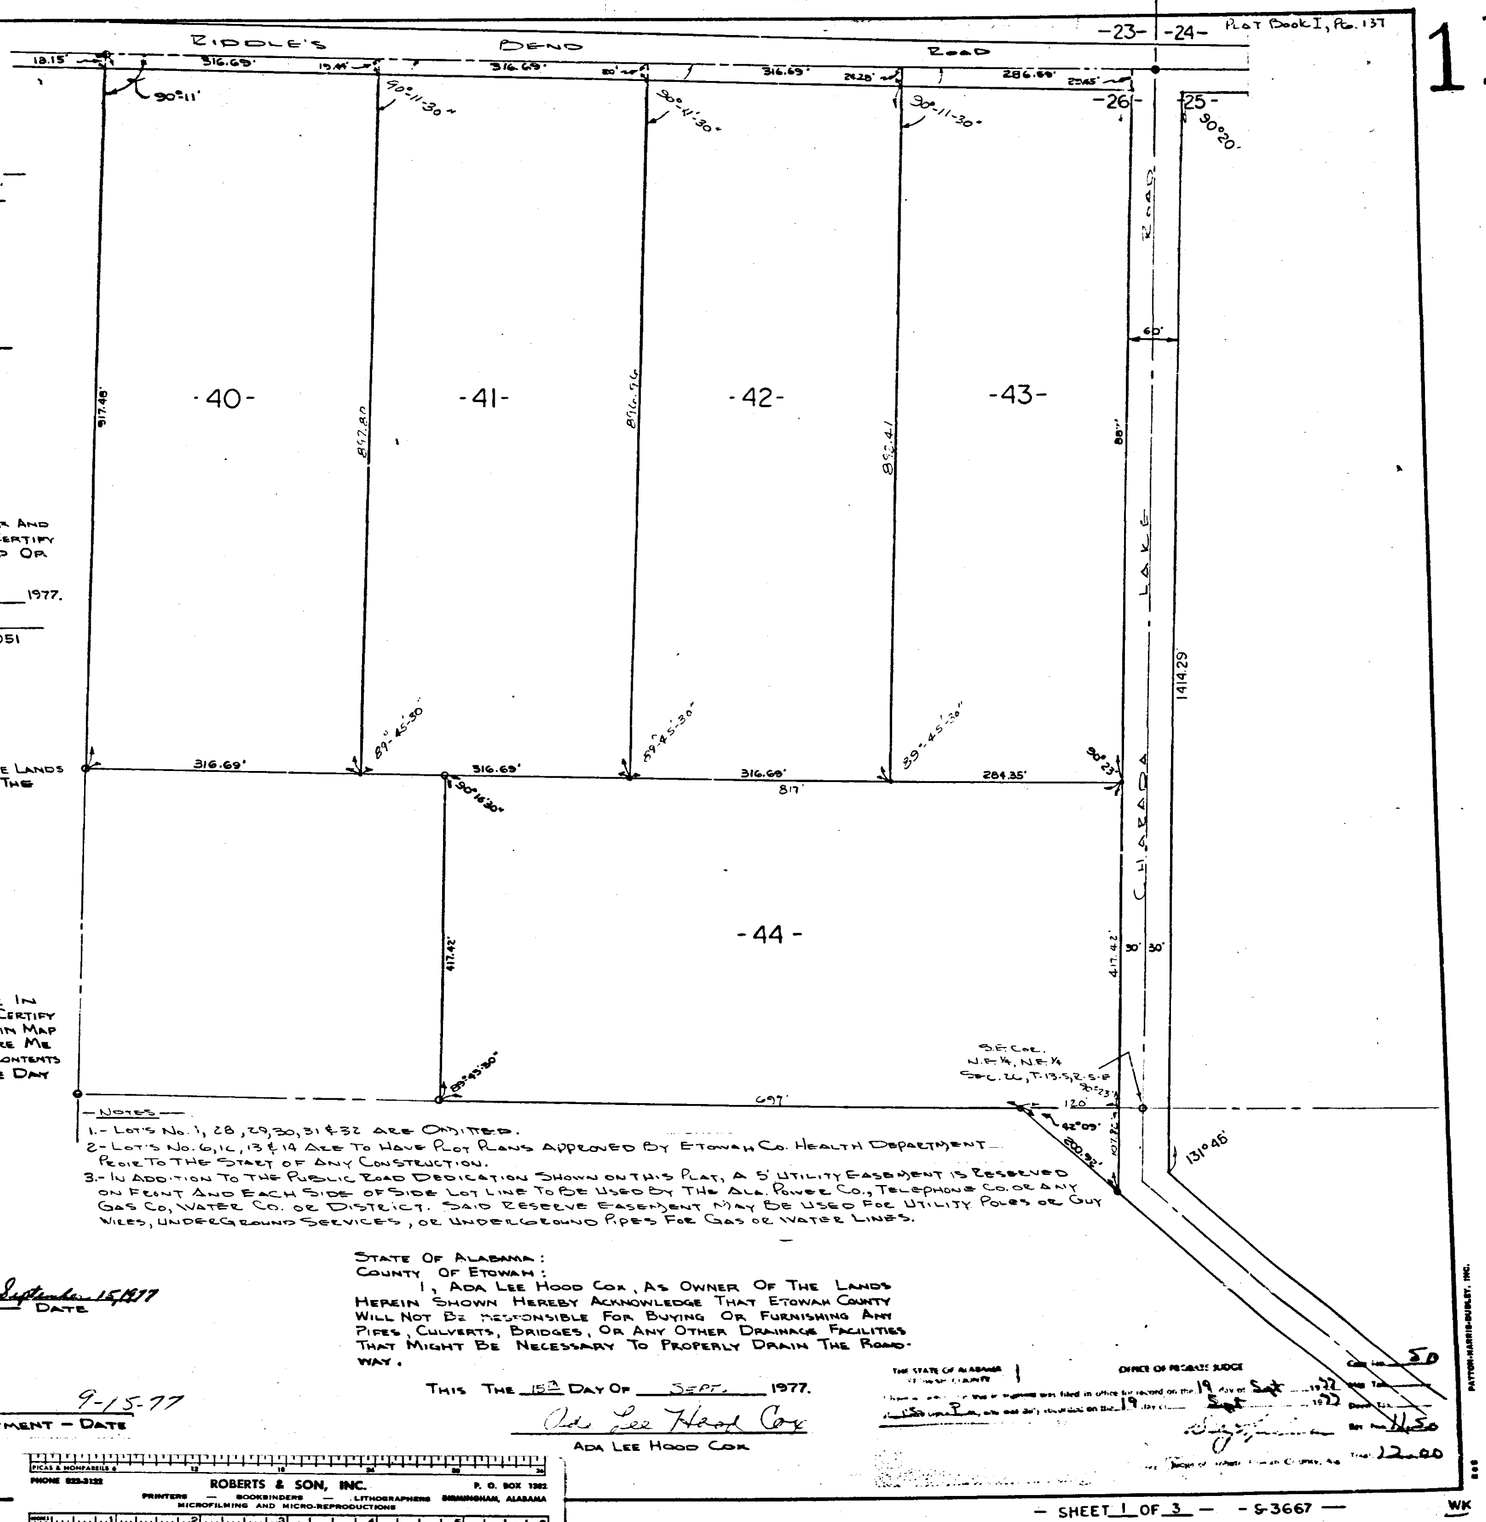

STATE OF ALABAMA:
COUNTY OF ETOWAH:
I, M.D. WALDRUP JR. A REGISTERED ENGINEER AND LAND SURVEYOR OF GADSDEN, ALABAMA HEREBY CERTIFY THAT THE FOREGOING IS A TRUE AND CORRECT MAP OR PLAT OF THE LANDS HEREIN SHOWN.

ACCORDING TO MY SURVEY THIS THE 15th DAY OF SEPT. 1977.

M.D. Waldrup Jr.

M.D. WALDRUP JR. - ALA REG# 10051

STATE OF ALABAMA:
COUNTY OF ETOWAH:
I, ADA LEE HOOD COX AS OWNER OF THE LANDS HEREIN SHOWN, DO HEREBY RATIFY AND ADOPT THE WITHIN MAP AS BEING TRUE AND CORRECT.

THIS THE 15th DAY OF SEPT. 1977.

Ada Lee Hood Cox

ADA LEE HOOD COX

STATE OF ALABAMA:
COUNTY OF ETOWAH:
I Mitta M. Hall A NOTARY PUBLIC IN AND FOR SAID COUNTY AND STATE HEREBY CERTIFY THAT ADA LEE HOOD COX HAS SIGNED THE WITHIN MAP AND WHO IS KNOWN TO ME, ACKNOWLEDGED BEFORE ME ON THIS DATE, THAT BEING INFORMED OF THE CONTENTS HAS EXECUTED THE SAME VOLUNTARILY ON THE DAY THE SAME BEARS DATE

GIVEN WITNESS MY HAND AND SEAL THIS THE 15th DAY OF September 1977

Mitta M. Hall
NOTARY PUBLIC

MY COMMISSION EXPIRES 8/23/80

NOTES
1.- LOTS NO. 1, 28, 29, 30, 31 & 32 ARE OMITTED.
2- LOTS NO. 6, 1C, 13 & 19 ARE TO HAVE PLOT PLANS APPROVED BY ETOWAH CO. HEALTH DEPARTMENT PRIOR TO THE START OF ANY CONSTRUCTION.
3.- IN ADDITION TO THE PUBLIC ROAD DEDICATION SHOWN ON THIS PLAT, A 5' UTILITY EASEMENT IS RESERVED ON FRONT AND EACH SIDE OF SIDE LOT LINE TO BE USED BY THE ALA. POWER CO., TELEPHONE CO. OR ANY GAS CO, WATER CO. OR DISTRICT. SAID RESERVE EASEMENT MAY BE USED FOR UTILITY POLES OR GUY WIRES, UNDERGROUND SERVICES, OR UNDERGROUND PIPES FOR GAS OR WATER LINES.

APPROVED: Hattie R. Savage — September 15, 1977
ETOWAH COUNTY HEALTH DEPARTMENT — DATE

APPROVED: Marian F. Smith — 9-15-77
ETOWAH COUNTY ENGINEERING DEPARTMENT — DATE

STATE OF ALABAMA:
COUNTY OF ETOWAH:
I, ADA LEE HOOD COX, AS OWNER OF THE LANDS HEREIN SHOWN HEREBY ACKNOWLEDGE THAT ETOWAH COUNTY WILL NOT BE RESPONSIBLE FOR BUYING OR FURNISHING ANY PIPES, CULVERTS, BRIDGES, OR ANY OTHER DRAINAGE FACILITIES THAT MIGHT BE NECESSARY TO PROPERLY DRAIN THE ROADWAY.

THIS THE 15th DAY OF SEPT. 1977.

Ada Lee Hood Cox

ADA LEE HOOD COX

THE STATE OF ALABAMA
COUNTY OF ETOWAH
OFFICE OF PROBATE JUDGE
I hereby certify that the within map was filed in office for record on the 19 day of Sept 1977 at 2:22 PM and recorded on the 19 day of Sept 1977
Deed Tax $
Rec Fee $4.50
Total $12.00

PATTON-HARRIS-RUSSELL, INC.

ROBERTS & SON, INC.
PRINTERS — BOOKBINDERS — LITHOGRAPHERS
MICROFILMING AND MICRO-REPRODUCTIONS
P. O. BOX 1282 BIRMINGHAM, ALABAMA
PHONE 823-3122