3

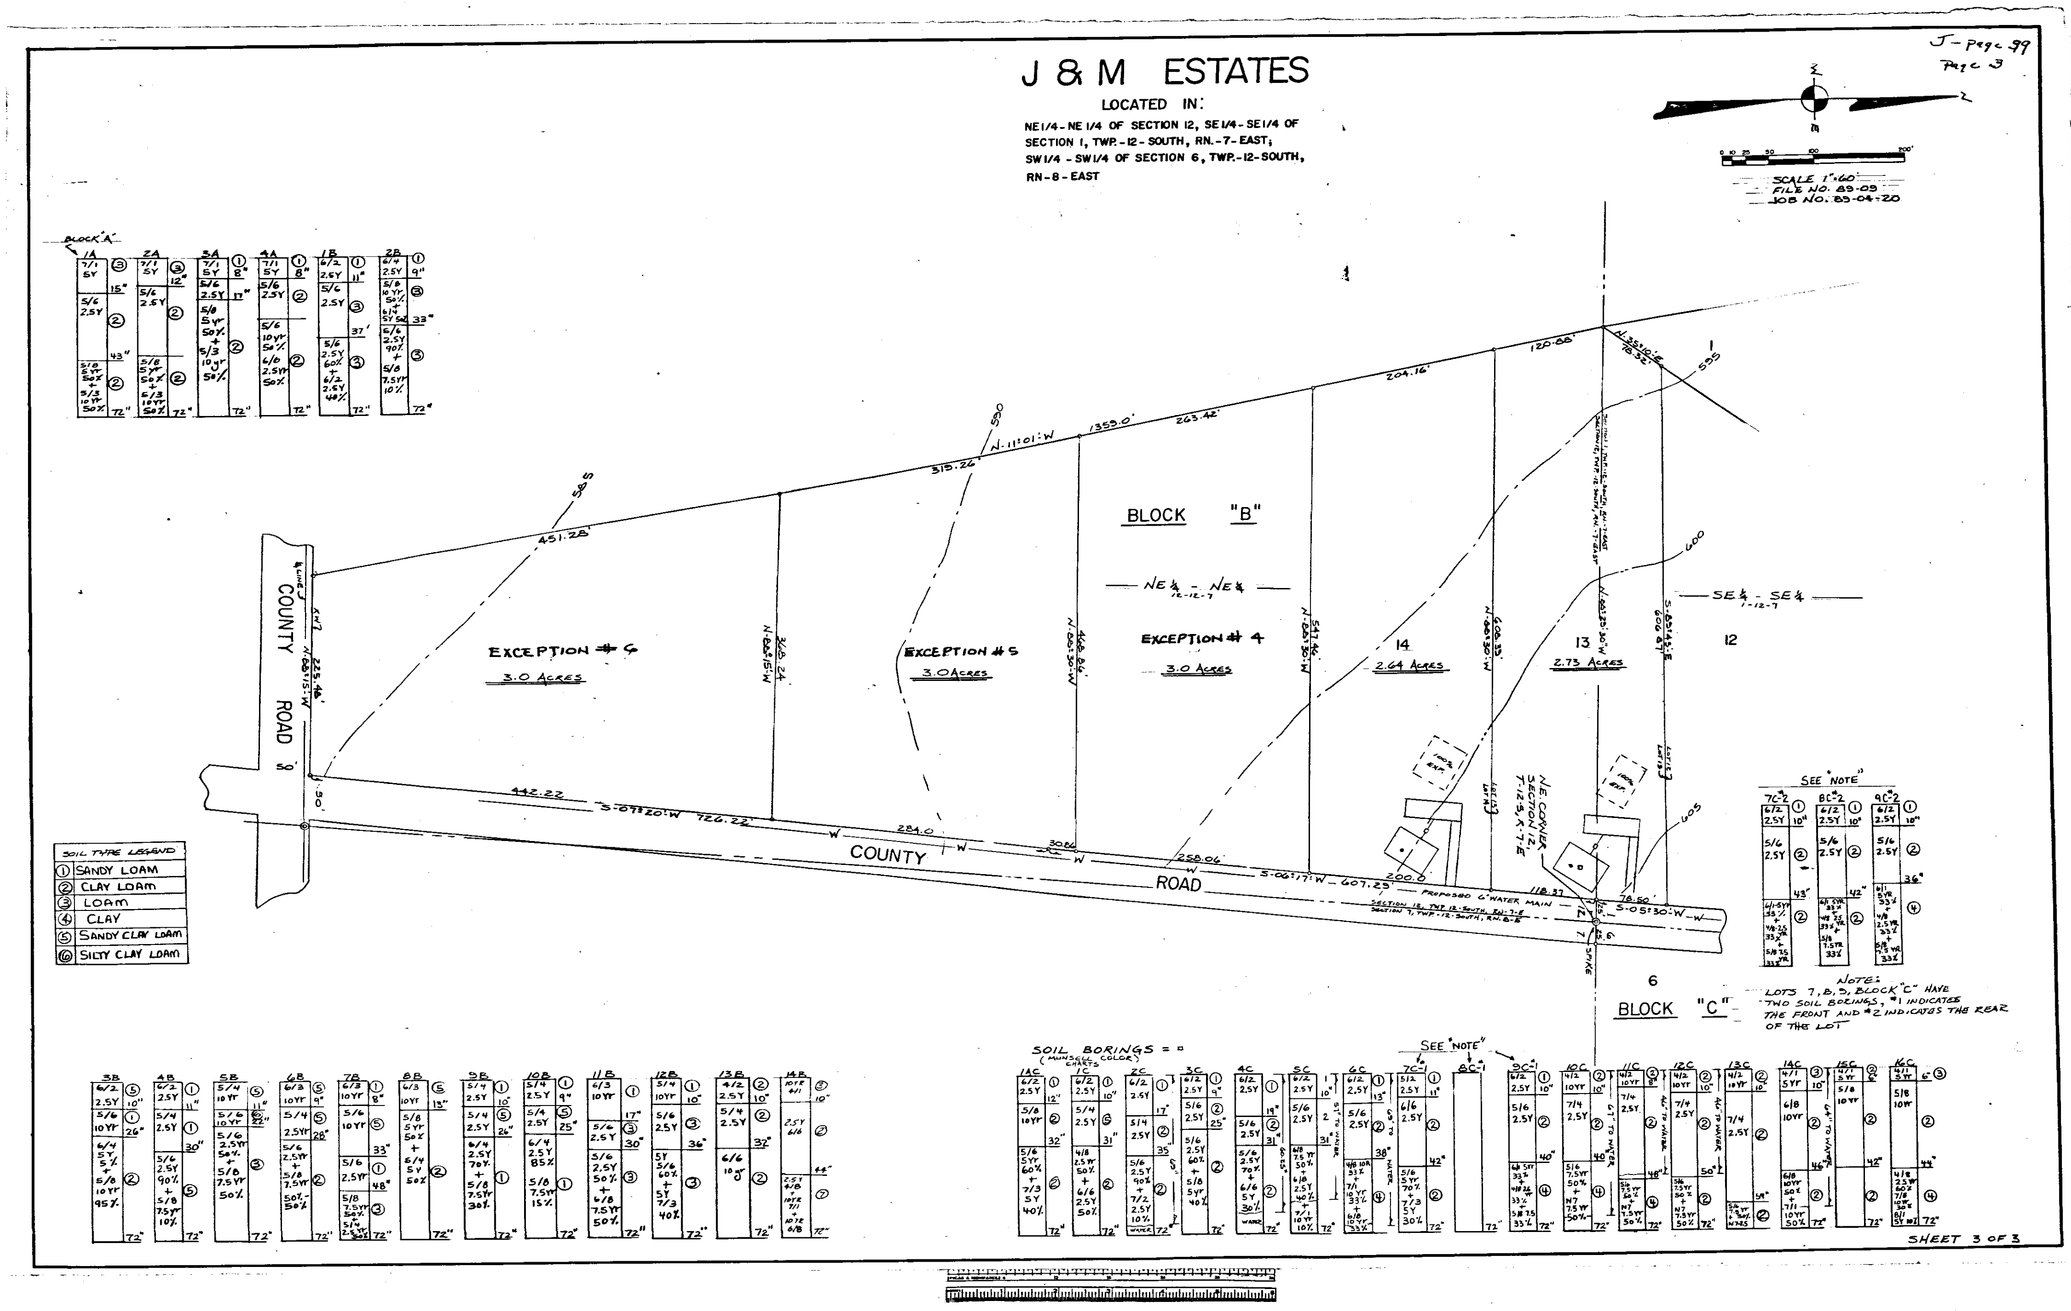
J & M ESTATES
LOCATED IN:
NE1/4 - NE1/4 OF SECTION 12, SE1/4 - SE1/4 OF SECTION 1, TWP. - 12 - SOUTH, RN. - 7 - EAST;
SW1/4 - SW1/4 OF SECTION 6, TWP. - 12 - SOUTH, RN - 8 - EAST
J - Page 99
Page 3
SCALE 1" = 60'
FILE NO. 89-09
JOB NO. 89-04-20
BLOCK "A"
BLOCK "B"
BLOCK "C"
COUNTY ROAD
EXCEPTION # 6
3.0 ACRES
EXCEPTION # 5
3.0 ACRES
EXCEPTION # 4
3.0 ACRES
2.64 ACRES
2.73 ACRES
NE ¼ - NE ¼
SE ¼ - SE ¼
NE CORNER SECTION 12, T-12-S, R-7-E
PROPOSED 6" WATER MAIN
SOIL TYPE LEGEND
1 SANDY LOAM
2 CLAY LOAM
3 LOAM
4 CLAY
5 SANDY CLAY LOAM
6 SILTY CLAY LOAM
SOIL BORINGS = ▫
SEE "NOTE"
NOTE: LOTS 7, 8, 9, BLOCK "C" HAVE TWO SOIL BORINGS, #1 INDICATES THE FRONT AND #2 INDICATES THE REAR OF THE LOT
SHEET 3 OF 3