PLAT BOOK 6 PAGE 2

~CEDAR RIDGE SUBDIVISION~

BEING A PORTION OF THE SW 1/4 OF THE NW 1/4
SECTION 11, T-12-S, R-7-E, THE HUNTSVILLE MERIDIAN
HOKES BLUFF, ETOWAH COUNTY, ALABAMA

RECORD
PROJECT #01112
SCALE 1"= 60'

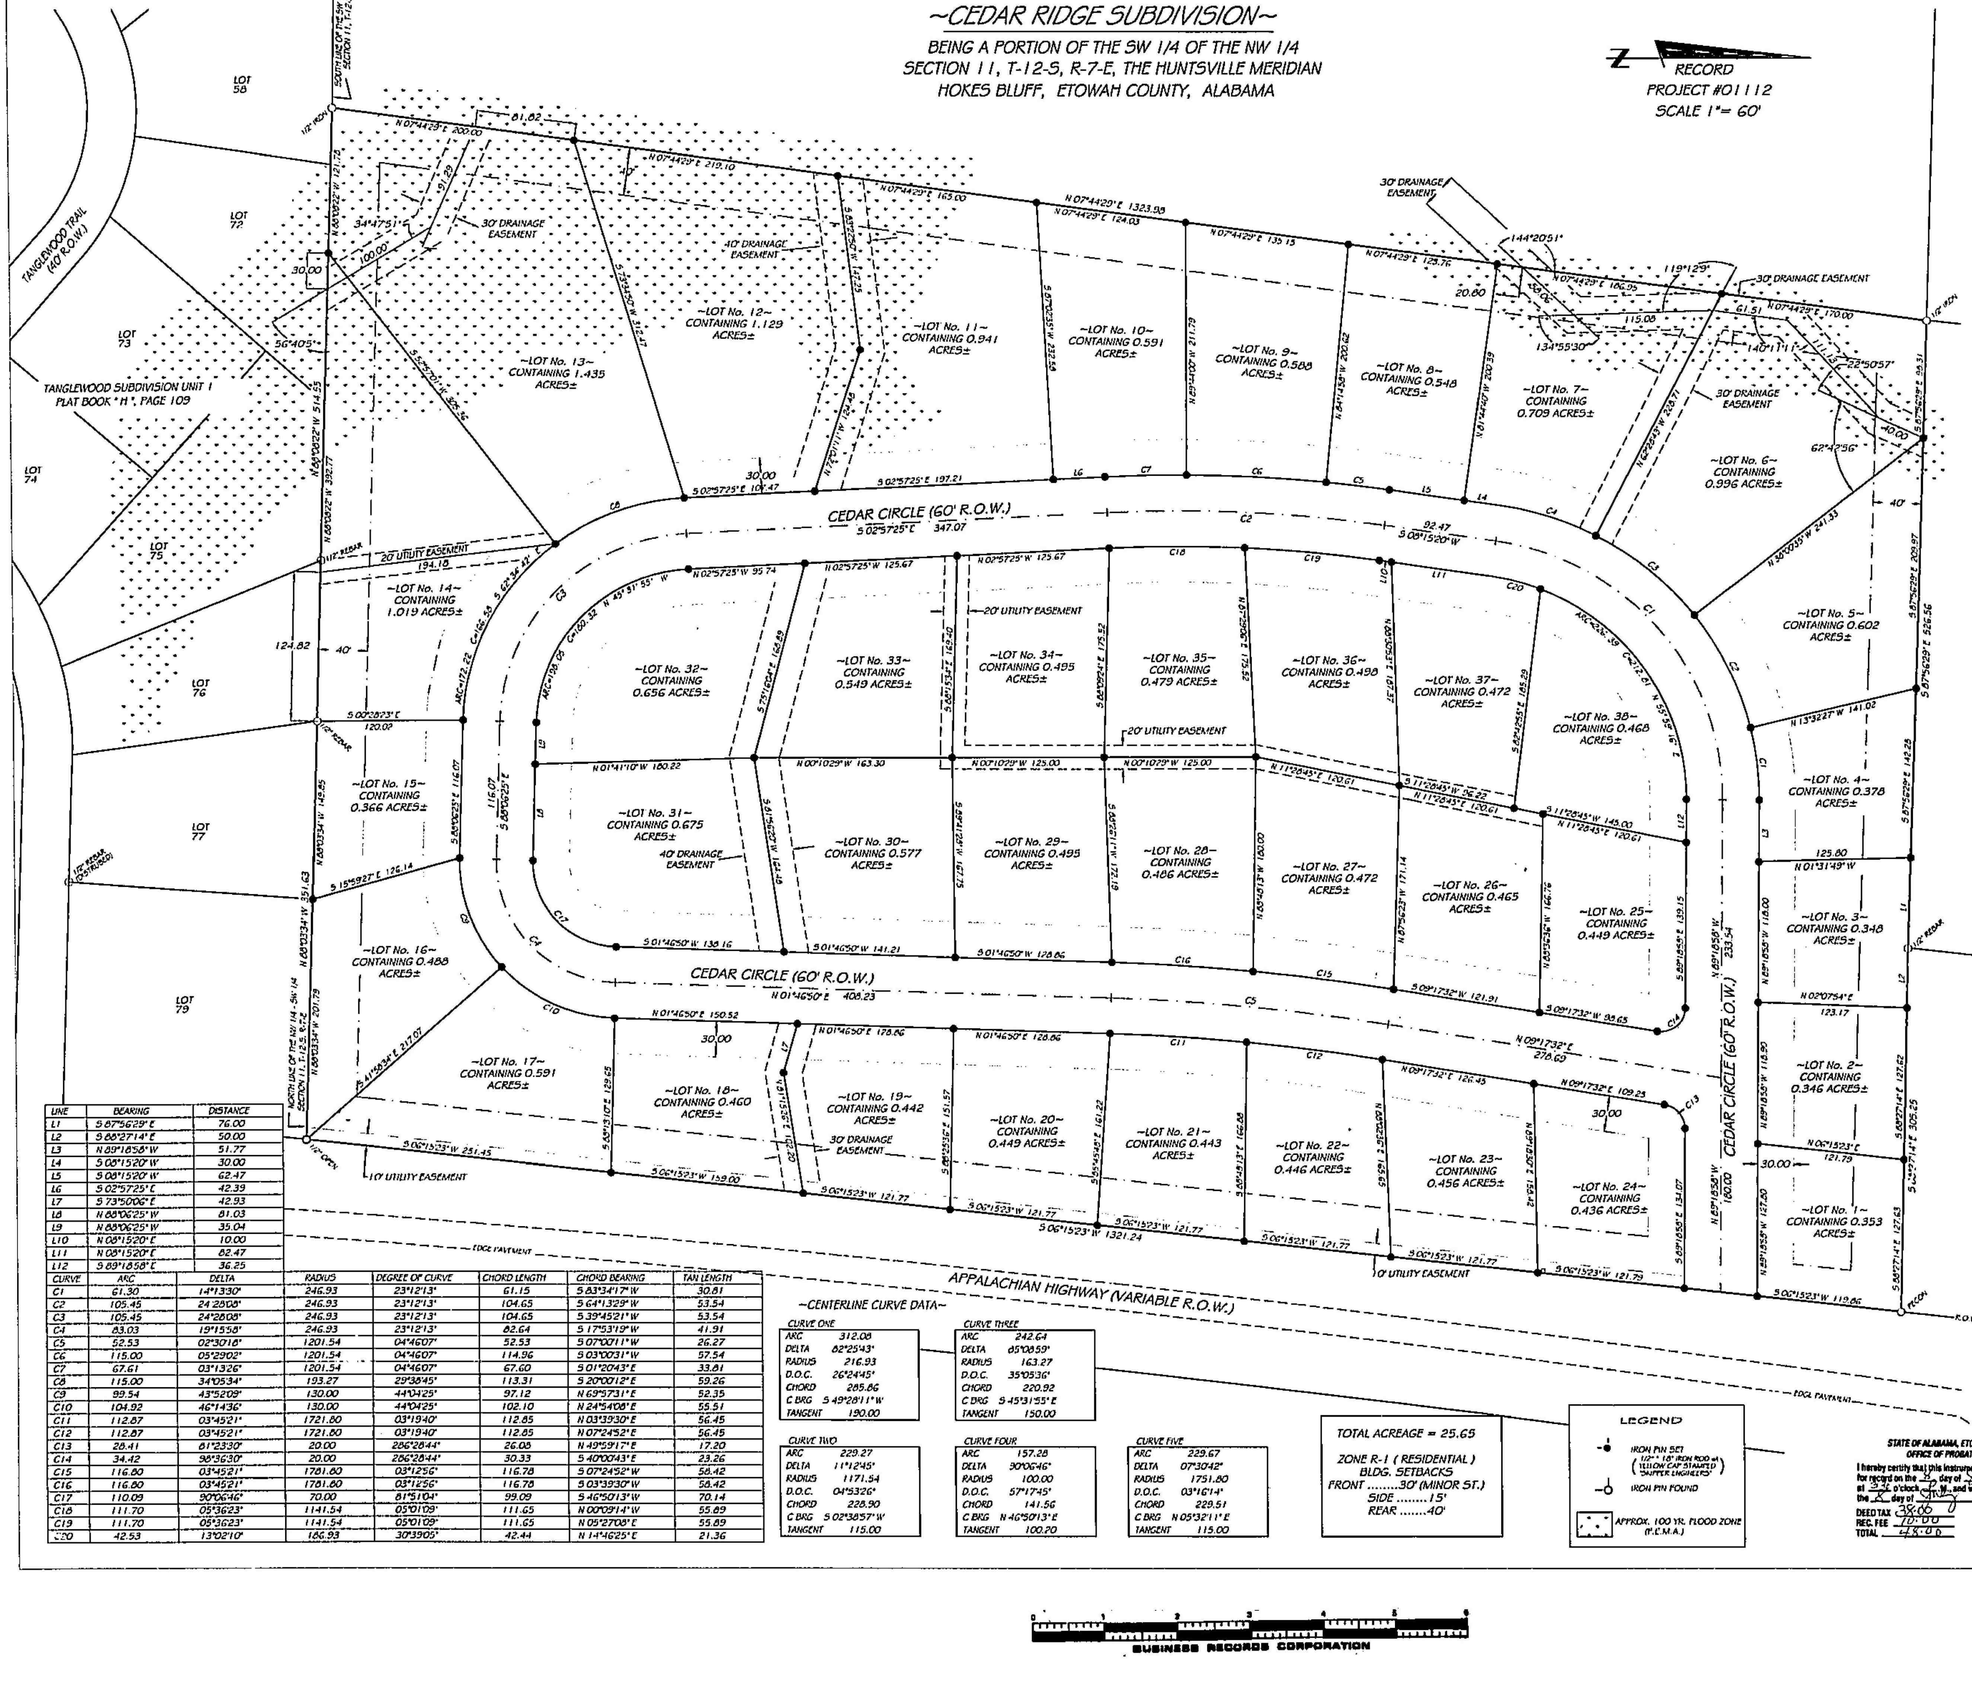
SOUTH LINE OF THE SW 1/4 - NW 1/4 SECTION 11, T-12-S, R-7-E
LOT 58
LOT 72
LOT 73
LOT 74
LOT 75
LOT 76
LOT 77
LOT 79
TANGLEWOOD TRAIL (40' R.O.W.)
TANGLEWOOD SUBDIVISION UNIT 1 PLAT BOOK "H", PAGE 109
1/2" REBAR
1/2" RBCA
1/2" RBOH
1/2" RBCA (CAPPED "LSO")
1/2" RBCA (CAPPED "LSO")
1/2" RBCA
1/2" RBCA
1/2" RBCA