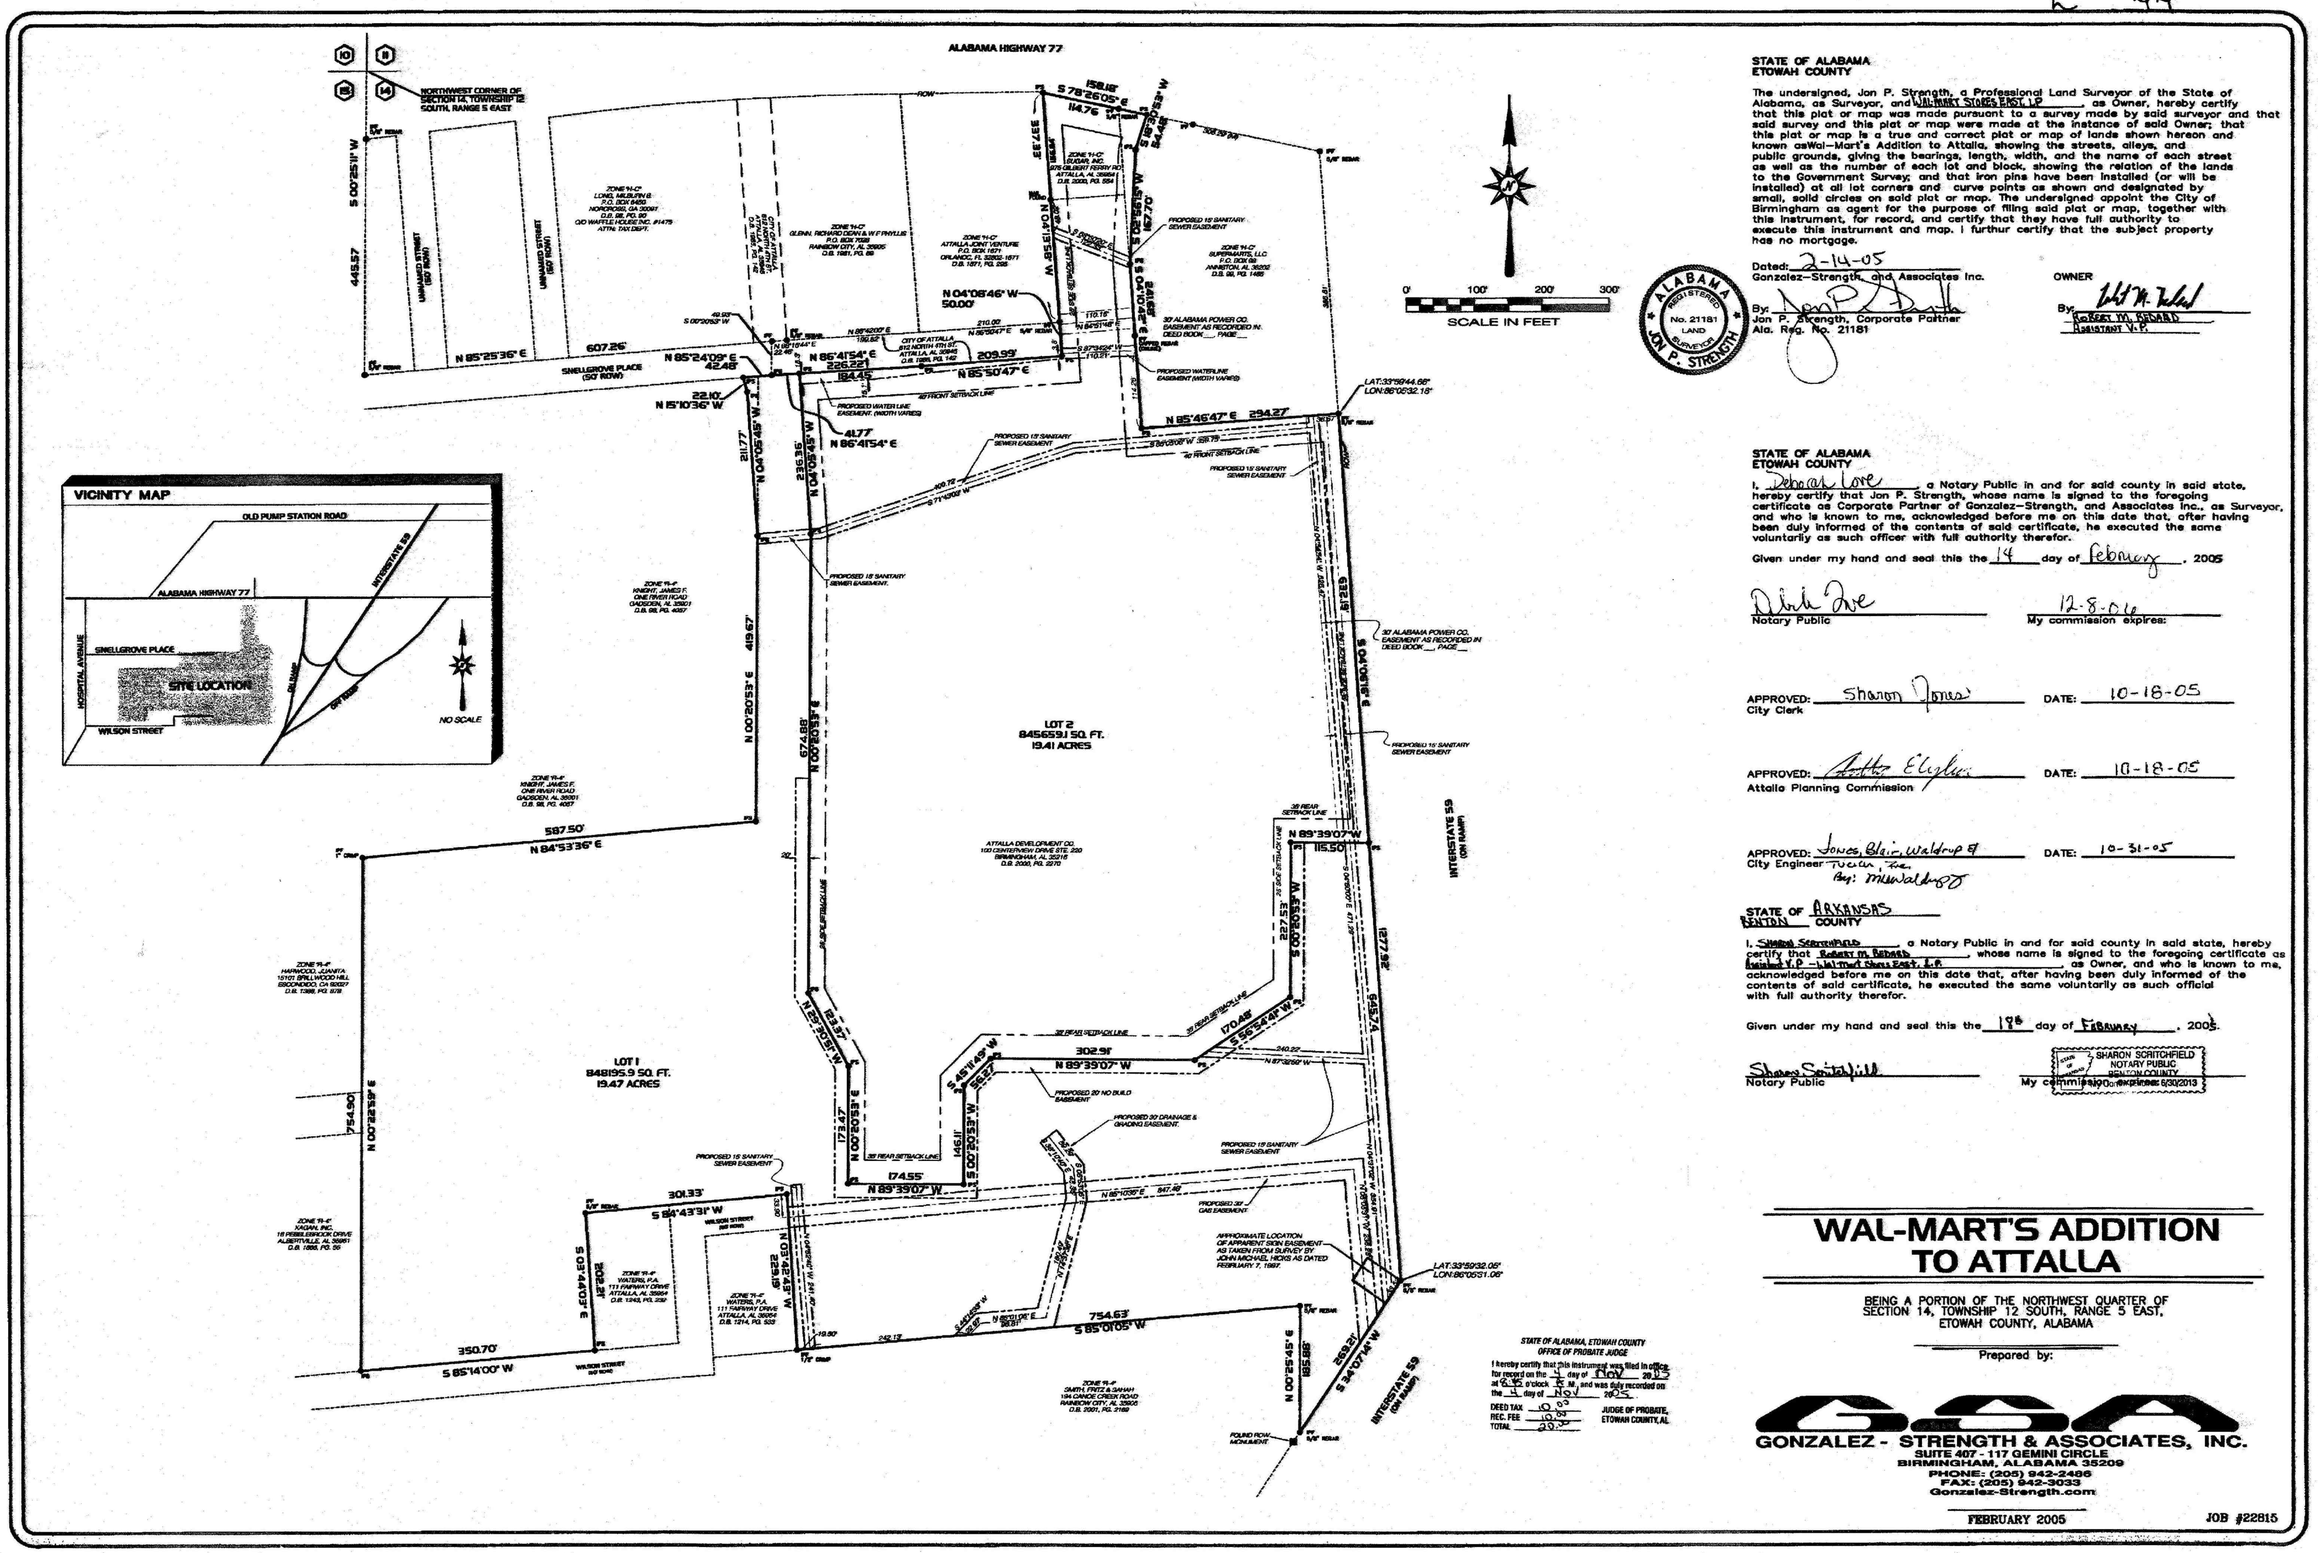

STATE OF ALABAMA
ETOWAH COUNTY

The undersigned, Jon P. Strength, a Professional Land Surveyor of the State of Alabama, as Surveyor, and Wal-Mart Stores East, LP, as Owner, hereby certify that this plat or map was made pursuant to a survey made by said surveyor and that said survey and this plat or map were made at the instance of said Owner; that this plat or map is a true and correct plat or map of lands shown hereon and known as Wal-Mart's Addition to Attalla, showing the streets, alleys, and public grounds, giving the bearings, length, width, and the name of each street as well as the number of each lot and block, showing the relation of the lands to the Government Survey; and that iron pins have been installed (or will be installed) at all lot corners and curve points as shown and designated by small, solid circles on said plat or map. The undersigned appoint the City of Birmingham as agent for the purpose of filing said plat or map, together with this instrument, for record, and certify that they have full authority to execute this instrument and map. I furthur certify that the subject property has no mortgage.

Dated: 2-14-05

Gonzalez-Strength, and Associates Inc.
By: Jon P. Strength, Corporate Partner
Ala. Reg. No. 21181

OWNER
By: Robert M. Bedard
Assistant V.P.

STATE OF ALABAMA
ETOWAH COUNTY

I, Deborah Love, a Notary Public in and for said county in said state, hereby certify that Jon P. Strength, whose name is signed to the foregoing certificate as Corporate Partner of Gonzalez-Strength, and Associates Inc., as Surveyor, and who is known to me, acknowledged before me on this date that, after having been duly informed of the contents of said certificate, he executed the same voluntarily as such officer with full authority therefor.

Given under my hand and seal this the 14 day of February, 2005

Notary Public — My commission expires: 12-8-06

APPROVED: Sharon Jones — DATE: 10-18-05
City Clerk

APPROVED: Arthur E. Ogles — DATE: 10-18-05
Attalla Planning Commission

APPROVED: Jones, Blair, Waldrop & Tucker, Inc. (By: MLW Waldrop) — DATE: 10-31-05
City Engineer

STATE OF ARKANSAS
BENTON COUNTY

I, Sharon Scritchfield, a Notary Public in and for said county in said state, hereby certify that Robert M. Bedard, whose name is signed to the foregoing certificate as Assistant V.P. - Wal-Mart Stores East, L.P., as Owner, and who is known to me, acknowledged before me on this date that, after having been duly informed of the contents of said certificate, he executed the same voluntarily as such official with full authority therefor.

Given under my hand and seal this the 18th day of February, 2005.

Notary Public — My commission expires: 5/30/2013

SHARON SCRITCHFIELD NOTARY PUBLIC BENTON COUNTY STATE OF ARKANSAS

STATE OF ALABAMA, ETOWAH COUNTY
OFFICE OF PROBATE JUDGE

I hereby certify that this instrument was filed in office for record on the 4 day of Nov 2005 at 2:45 o'clock PM, and was duly recorded on the 4 day of Nov 2005.

DEED TAX 10.00
REC. FEE 10.00
TOTAL 20.00

JUDGE OF PROBATE, ETOWAH COUNTY, AL

WAL-MART'S ADDITION TO ATTALLA

BEING A PORTION OF THE NORTHWEST QUARTER OF SECTION 14, TOWNSHIP 12 SOUTH, RANGE 5 EAST, ETOWAH COUNTY, ALABAMA

Prepared by:

GONZALEZ - STRENGTH & ASSOCIATES, INC.
SUITE 407 - 117 GEMINI CIRCLE
BIRMINGHAM, ALABAMA 35209
PHONE: (205) 942-2466
FAX: (205) 942-3033
Gonzalez-Strength.com

FEBRUARY 2005

JOB #22815