Plat Book - L Page 99

# ROCKWOOD

GLENCOE, ALABAMA

A PORTION OF THE NW 1/4 OF THE SW 1/4 IN SECTION 28, T-12-S, R-7-E, ETOWAH COUNTY, AL.

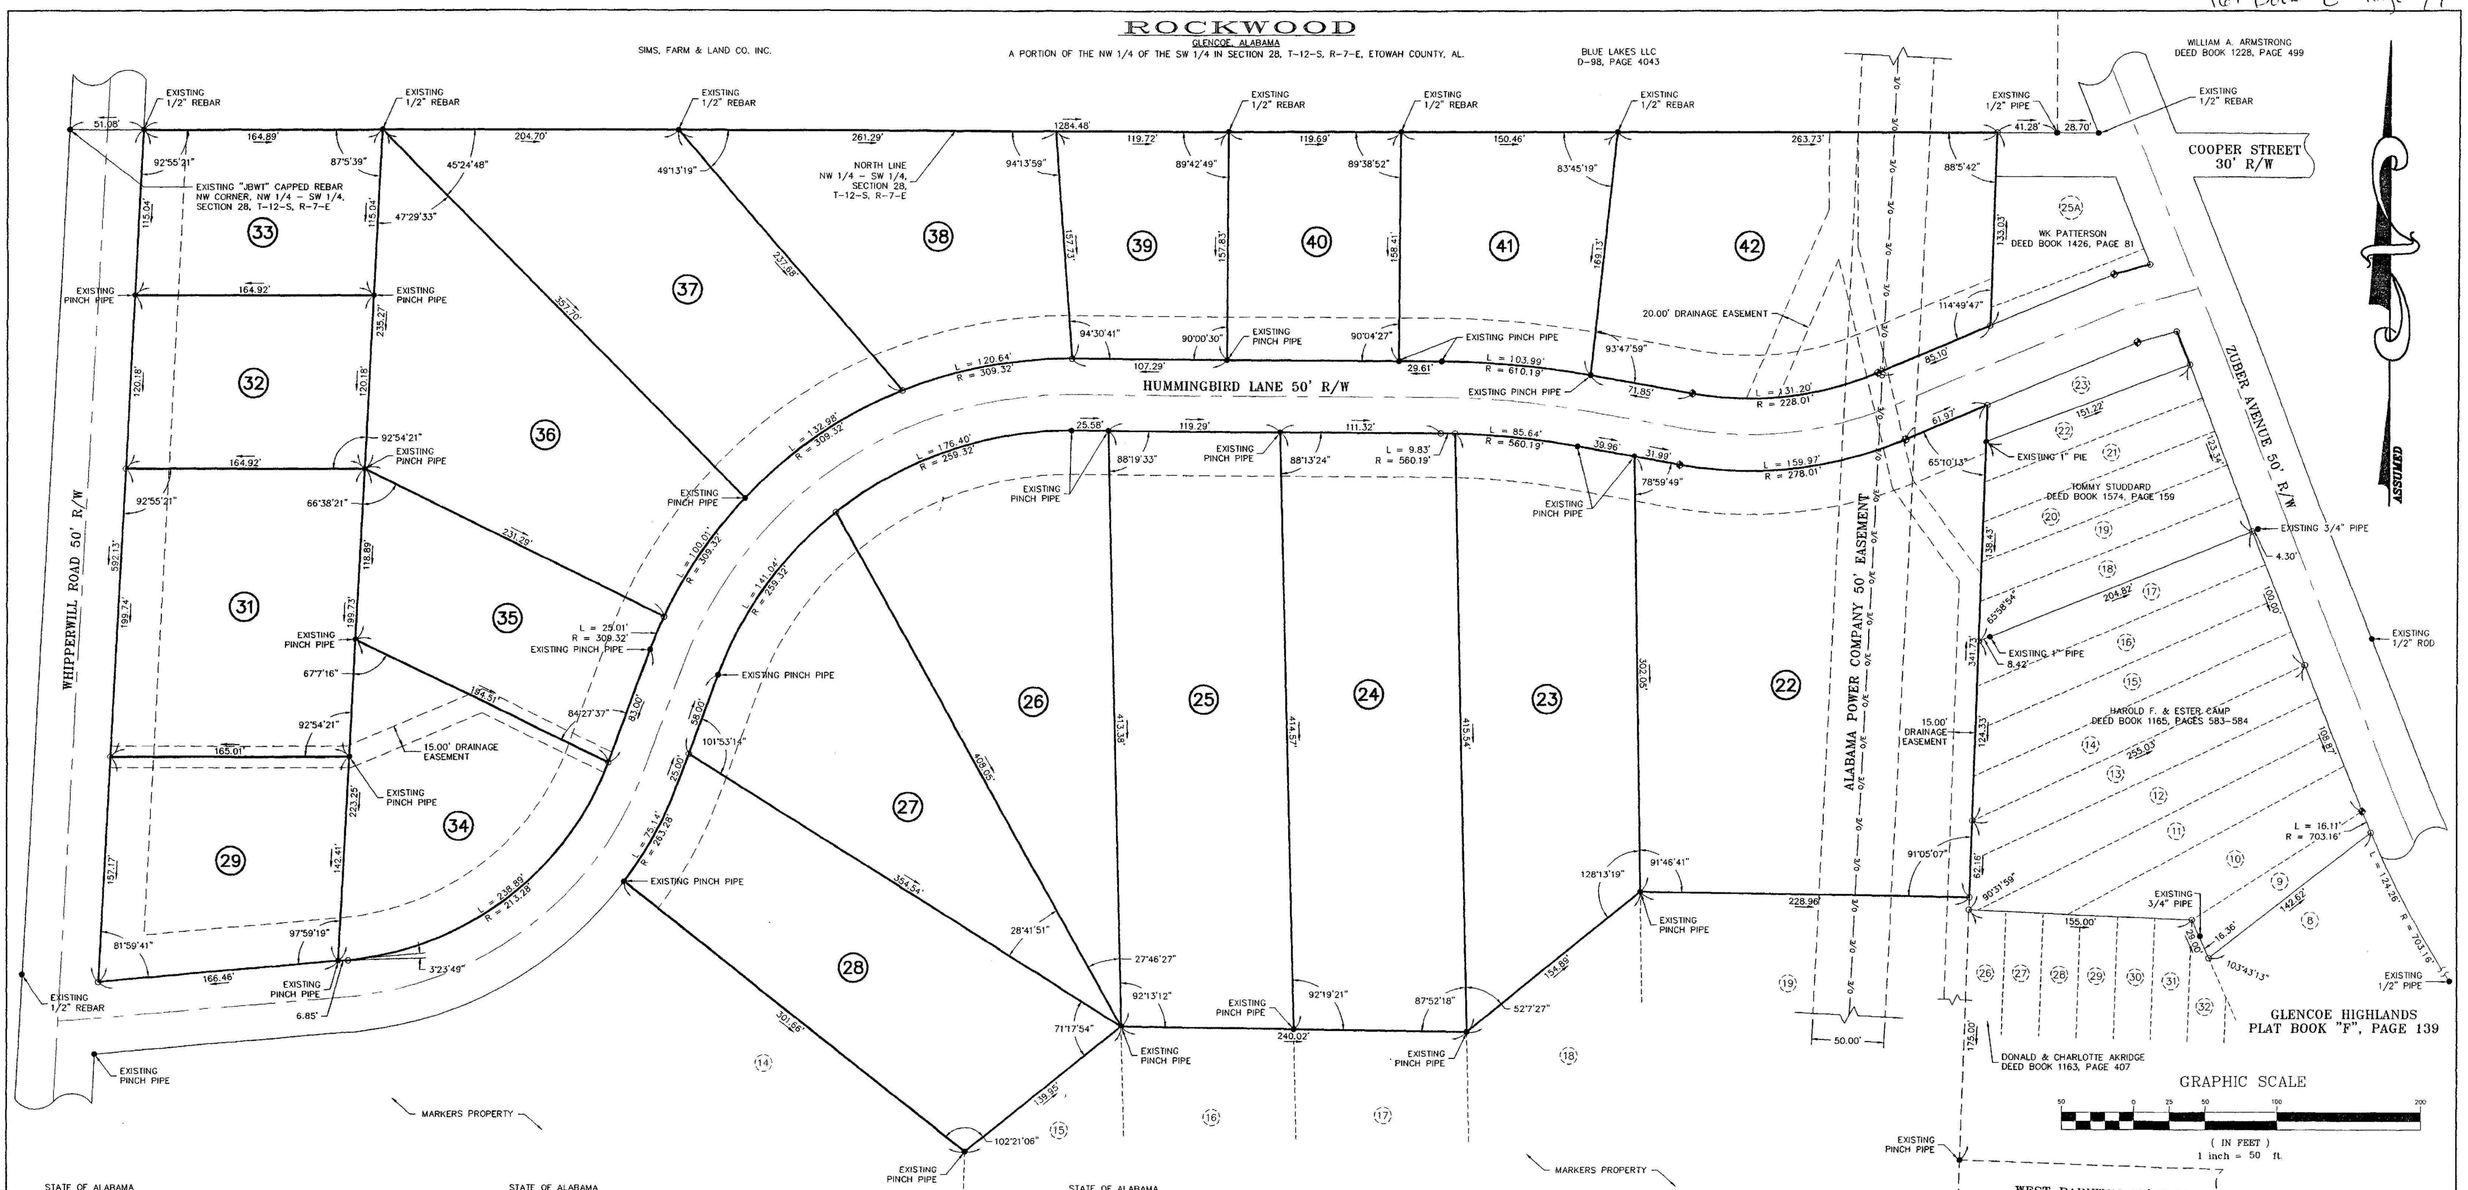


STATE OF ALABAMA
COUNTY OF ETOWAH

I, THE UNDERSIGNED, HEREBY APPROVE THE SUBDIVISION REPRESENTED HEREIN; SUBJECT TO CERTAIN CONDITIONS OF APPROVAL AS FILED WITH ABOVE NAMED HEALTH DEPARTMENT, WHICH SAID CONDITIONS ARE HEREBY MADE A PART OF SAID APPROVAL.

FOR THE ETOWAH COUNTY HEALTH DEPARTMENT

NAME _____ TITLE PHSE DATE 11/14/07

STATE OF ALABAMA
COUNTY OF ETOWAH

I, THE UNDERSIGNED, HEREBY APPROVE THE SUBDIVISION REPRESENTED HEREIN, WITH THE EXCEPTIONS AS NOTED, IF ANY.

FOR THE GLENCOE PLANNING COMMISSION

NAME _____ TITLE Chairman DATE 11/13/07

STATE OF ALABAMA
COUNTY OF ETOWAH

FOR THE CITY OF GLENCOE WATER WORKS AND SEWER BOARD – CAN AND WILL FURNISH WATER, WITH ADEQUATE PRESSURE, SUBJECT TO THE RULES AND REGULATIONS OF THE WATER AUTHORITY.

NAME _____ TITLE Mgr. DATE 11-19-07

STATE OF ALABAMA
COUNTY OF ETOWAH

I, JERRY L. DOWDY, A REGISTERED PROFESSIONAL LAND SURVEYOR OF GADSDEN, ALABAMA, HEREBY REPORT THAT THE FOREGOING PLAT IS A TRUE AND CORRECT REPRESENTATION OF THE SURVEY AND SUBDIVISION IN FRACTIONAL SECTION 17, TOWNSHIP 12 SOUTH, RANGE 7 EAST OF HUNTSVILLE MERIDIAN, ETOWAH COUNTY, ALABAMA, AS EXECUTED ON THIS THE 10 DAY OF AUGUST, 2000, IN ACCORDANCE WITH THE MINIMUM TECHNICAL STANDARDS FOR THE PRACTICE OF LAND SURVEYING IN THE STATE OF ALABAMA TO THE BEST OF MY KNOWLEDGE, INFOMATION AND BELIEF.

PROFESSIONAL LAND SURVEYOR AL. REG. #18979

STATE OF ALABAMA
COUNTY OF ETOWAH

WE, CHARLES W. MARKER AND WIFE CAROLYN E. MARKER, AS OWNERS OF THE LANDS HEREIN SHOWN, DO HEREBY RATIFY AND ADOPT THE WITHIN MAP AS BEING TRUE AND CORRECT.

THIS THE 19 DAY OF November, 2007

BY: Deceased — CHARLES W. MARLER

BY: Carolyn E. Marker — CAROLYN E. MARKER

STATE OF ALABAMA
COUNTY OF ETOWAH

I, Merle Tuller, A NOTARY PUBLIC IN AND FOR SAID COUNTY AND STATE, HEREBY CERTIFY THAT CHARLES A. MARKER AND CAROLYN E. MARKER, WHOSE NAME IS SIGNED TO THE FOREGOING CONVEYANCE AND WHO IS KNOWN TO ME, ACKNOWLEDGED BEFORE ME ON THIS DAY, THAT BEING INFORMED OF THE CONTENTS OF THE CONVEYANCE, HE EXECUTED THE SAME VOLUNTARILY ON THE DAY THE SAME BEARS DATE. GIVEN UNDER MY HAND AND SEAL THIS THE 19 DAY OF November, 2007

NOTARY PUBLIC

STATE OF ALABAMA
COUNTY OF ETOWAH

I, THE UNDERSIGNED, HEREBY ATTEST THE SUBDIVISION REPRESENTED HEREIN.

MAYOR _____ DATE 11/19/2007

CITY CLERK _____ DATE 11/19/2007

STATE OF ALABAMA, ETOWAH COUNTY
OFFICE OF PROBATE JUDGE

I hereby certify that this instrument was filed in office for record on the 4 day of December 2007 at 9 o'clock A. M., and was duly recorded on the 4 day of December 2007

DEED TAX 30.00
REC. FEE 10.00
TOTAL 30.00

JUDGE OF PROBATE
ETOWAH COUNTY

## DOWDY LAND SURVEYING SERVICES

308 NORTH HOOD AVENUE, GADSDEN, ALABAMA 35903
PHONE: (256) 547-3300 – FAX: (256) 547-3346
EMAIL: JDOWDY@CYBRTYME.COM

## ROCKWOOD SUBDIVISION IN GLENCOE, AL.

FOR CHARLES W. MARKER & WIFE CAROLYN E. MARKER
PLAT GOES TO CHARLES W. MARKER & WIFE CAROLYN E. MARKER

SEAL: ALABAMA REGISTERED NO. 18979 PROFESSIONAL LAND SURVEYOR JERRY L. DOWDY

| | |
|---|---|
| DRAWN BY: MICHAEL SCOTT HIGGINS | |
| CHECKED BY: JERRY L. DOWDY | |
| FIELD WORK BY: SCOTT DOWDY & RODNEY BLEVINS | |
| FIELD BOOK No. 00-11 | DRAWING FILE NAME marker.dwg 8-31-00 10:37:32 am EST |
| FIELD WORK DATE: 08/10/00 | SHEET 1 OF 1 |