BK L Pg 103

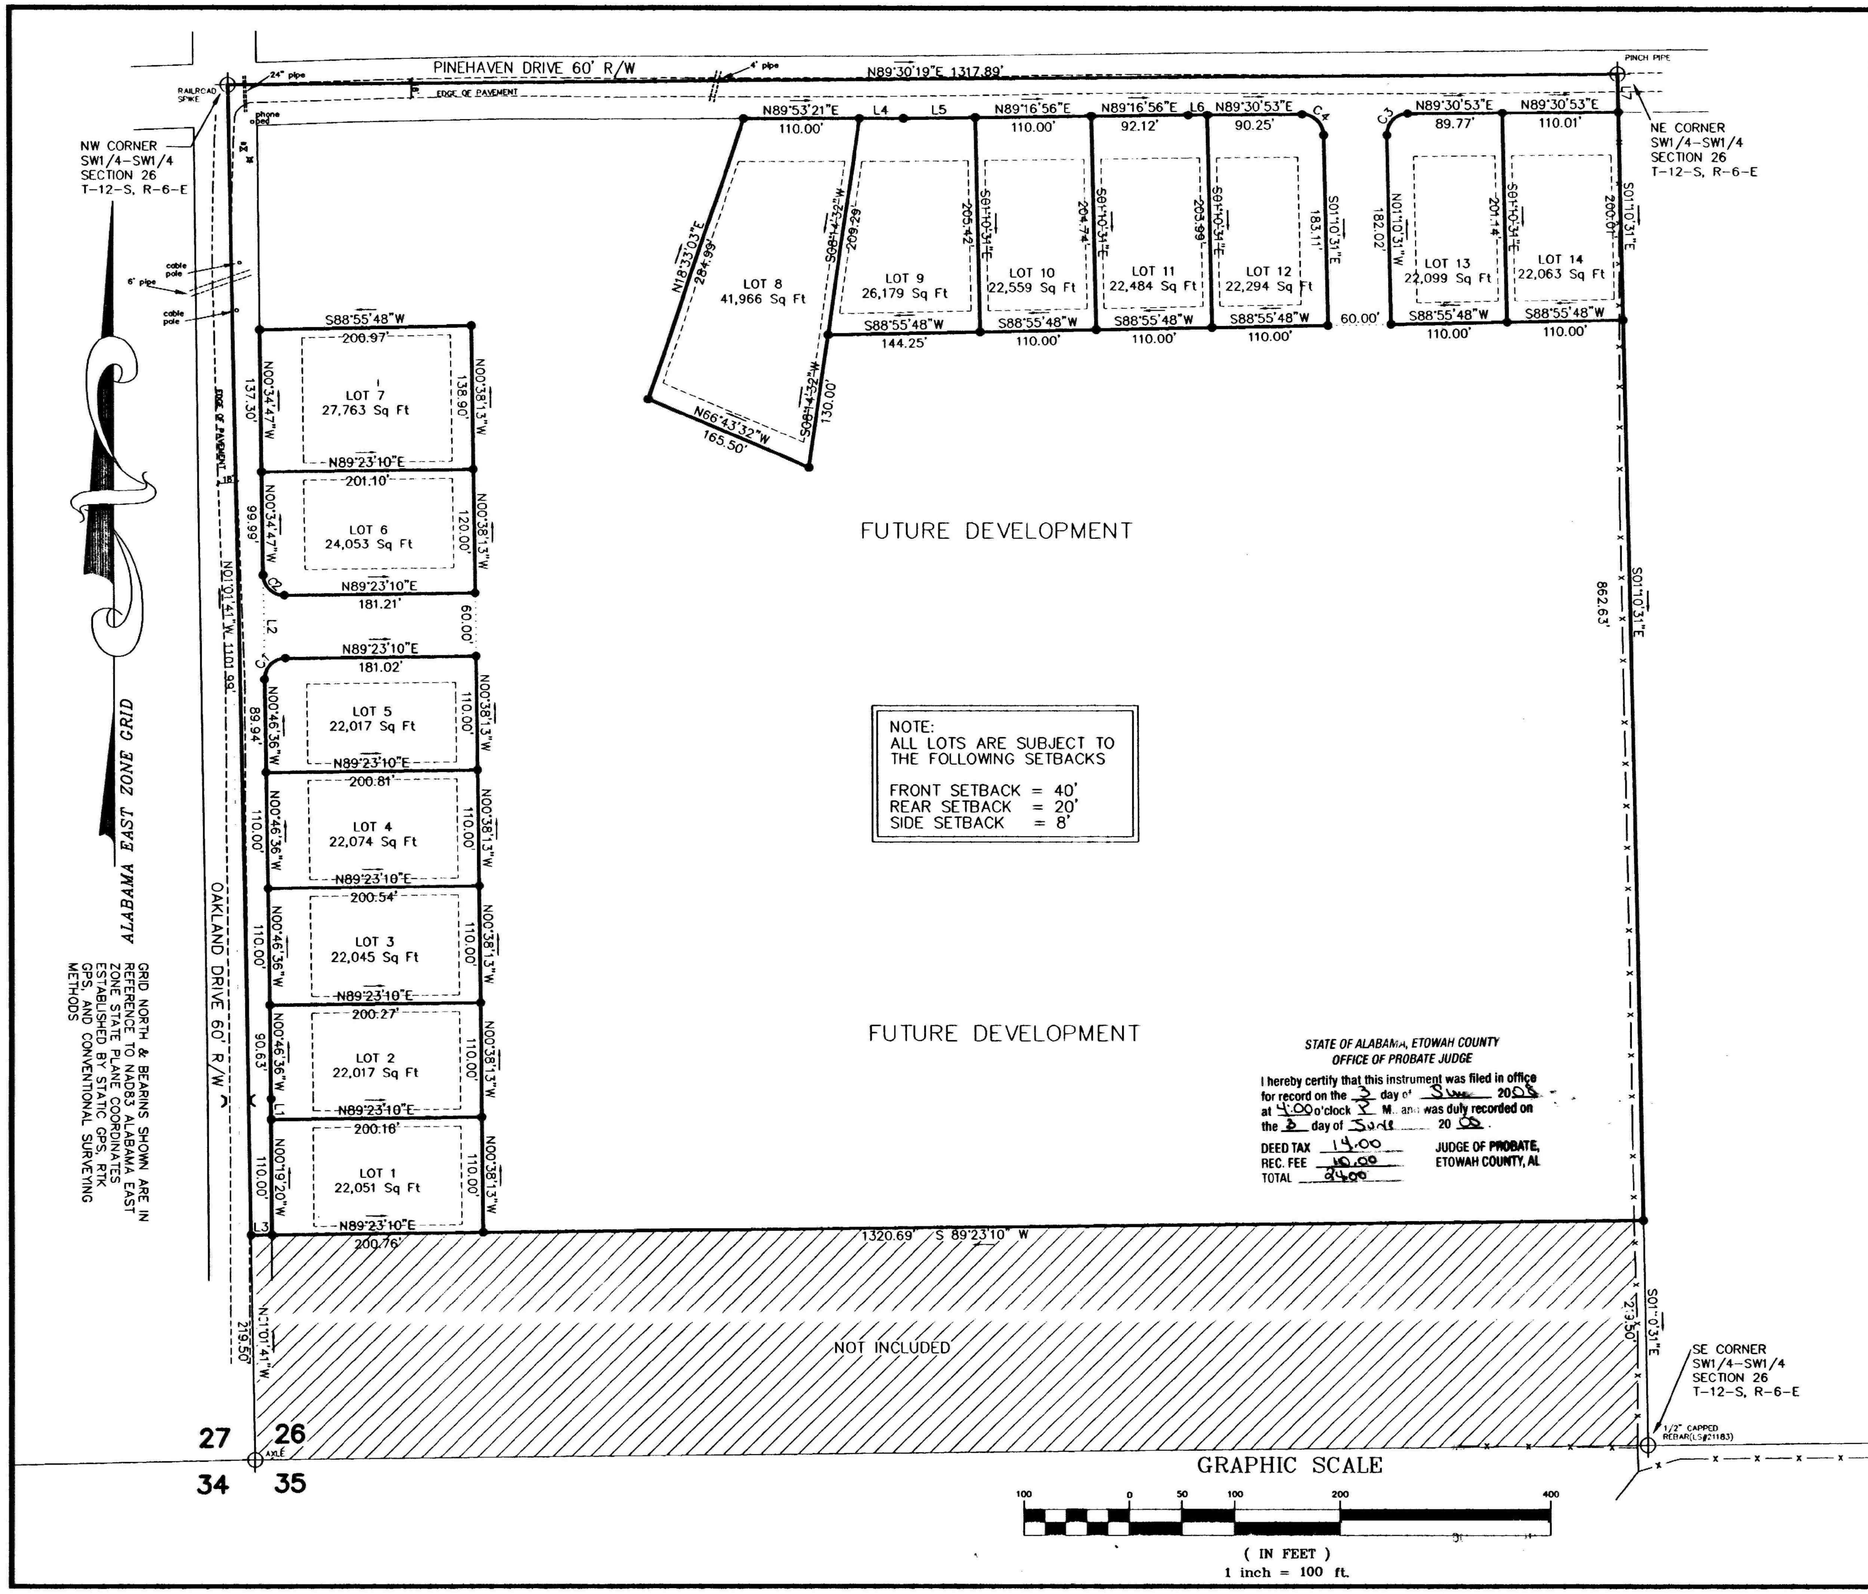

LEGEND

	TREE
	NAIL
	CALCULATED POINT, NO PIN SET OR FOUND
	CONCRETE MONUMENT
	CONCRETE MONUMENT WITH DISC
	EXISTING IRON PIN
	FORTY CORNER
	RAILROAD SPIKE
	CAPPED 1/2" REBAR (LS#21183)
	CAPPED 1/2" REBAR (CA-497-LS)
	RAILROAD TRACKS
	LINE NOT TO SCALE
	FENCE LINE
	CENTER LINE
	POWER POLE
	OVERHEAD ELECTRIC LINE

REVISIONS

ALABAMA LICENSED No. 21183 PROFESSIONAL LAND SURVEYOR LARRY W. WALKER

CREEKSIDE
LOCATED IN SECTION 26, T-12-S, R-6-E
ETOWAH COUNTY, ALABAMA
SHEET 1 OF 2

JOB INFORMATION	
DRAWN BY:	DSG
CHECKED BY:	LWW
FIELD NOTES:	2006/ PG. *
SURVEY CREW:	DS,AB
SURVEY #:	S08-050 RF S04-086 S.T.R: 26.12.6

LW LS INC
LARRY WALKER LAND SURVEYING, INC.
P.O. BOX 2726
5430 OLD HIGHWAY #278E
HOKES BLUFF, AL 35903
PHONE: (256)492-7940
FAX: (256)492-8417
EMAIL: LWLS@CYBRTYME.COM