F. M. BRANNON REALTY CO'S

SURVEY OF

MOFFETT PLACE

SECTION 1 TP 12 S R 5 E

ETOWAH COUNTY, ALA.

A J GREFENKAMP & CO
ENGINEERS
GADSDEN. ALA.

Filed in office for record the ____ day of ____ A.D., 1913 at ____ o'clock ____ M. and duly recorded the 12 day of Dec. ____ 1913.

L. Y. Herzberg
Judge of Probate

SCALE: 1" = 200'

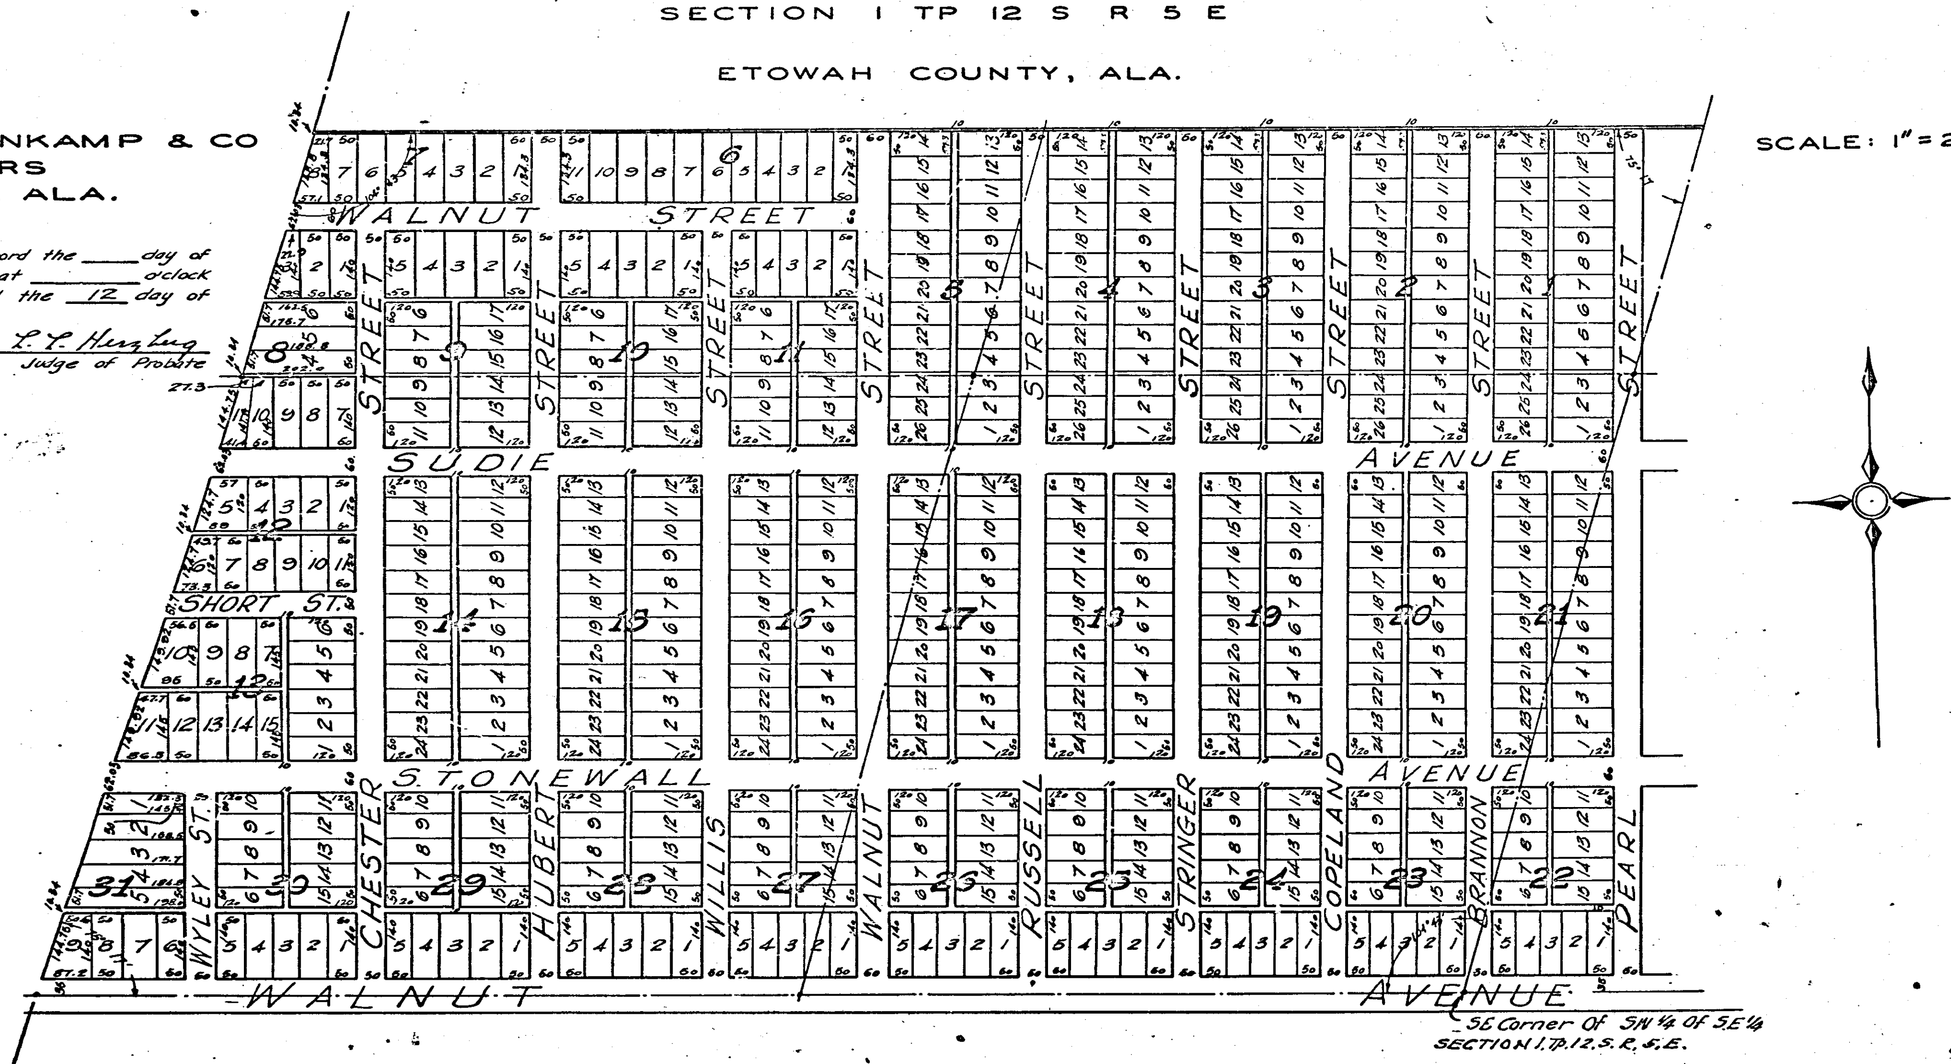

State of Alabama
Etowah County

I, N. L. Green, a Notary Public, in and for said County in said State, hereby certify that A. J. Grefenkamp, Civil Engineer, and T. A. Stringer, Vice-president of F. M. Brannon Realty Co., a corporation, owner of the land hereinafter described, whose names are signed to the foregoing certificate, and who are known to me, acknowledged to me on this day that being informed of the contents of said certificate, they executed the same voluntarily on the day same bears date.

Given under my hand and seal, this 28th day of October, 1913.

SEAL

N. L. Green
Notary Public

State of Alabama
Etowah County

We, the undersigned A. J. Grefencamp, Civil Engr and T. A. Stringer Vice-president of the F. M. Brannon Realty Company, a corporation, owner of the land described hereafter do hereby certify that this is a true and correct Map or Plat, showing the streets, alleys and Public Grounds, and giving the length, width and name of each, and the number and dimension of each lot and block and showing the relation of the land platted to the Government Survey of the S½ of Sec. 1 Tp 12 South Range 5 East Etowah County, Ala.

In witness whereof we hereunto set our hands this 28th day of October, 1913.

SEAL

A. J. Grefenkamp
Civil Engineer
F. M. Brannon Realty Company
By: T. A. Stringer, Vice-Pres.