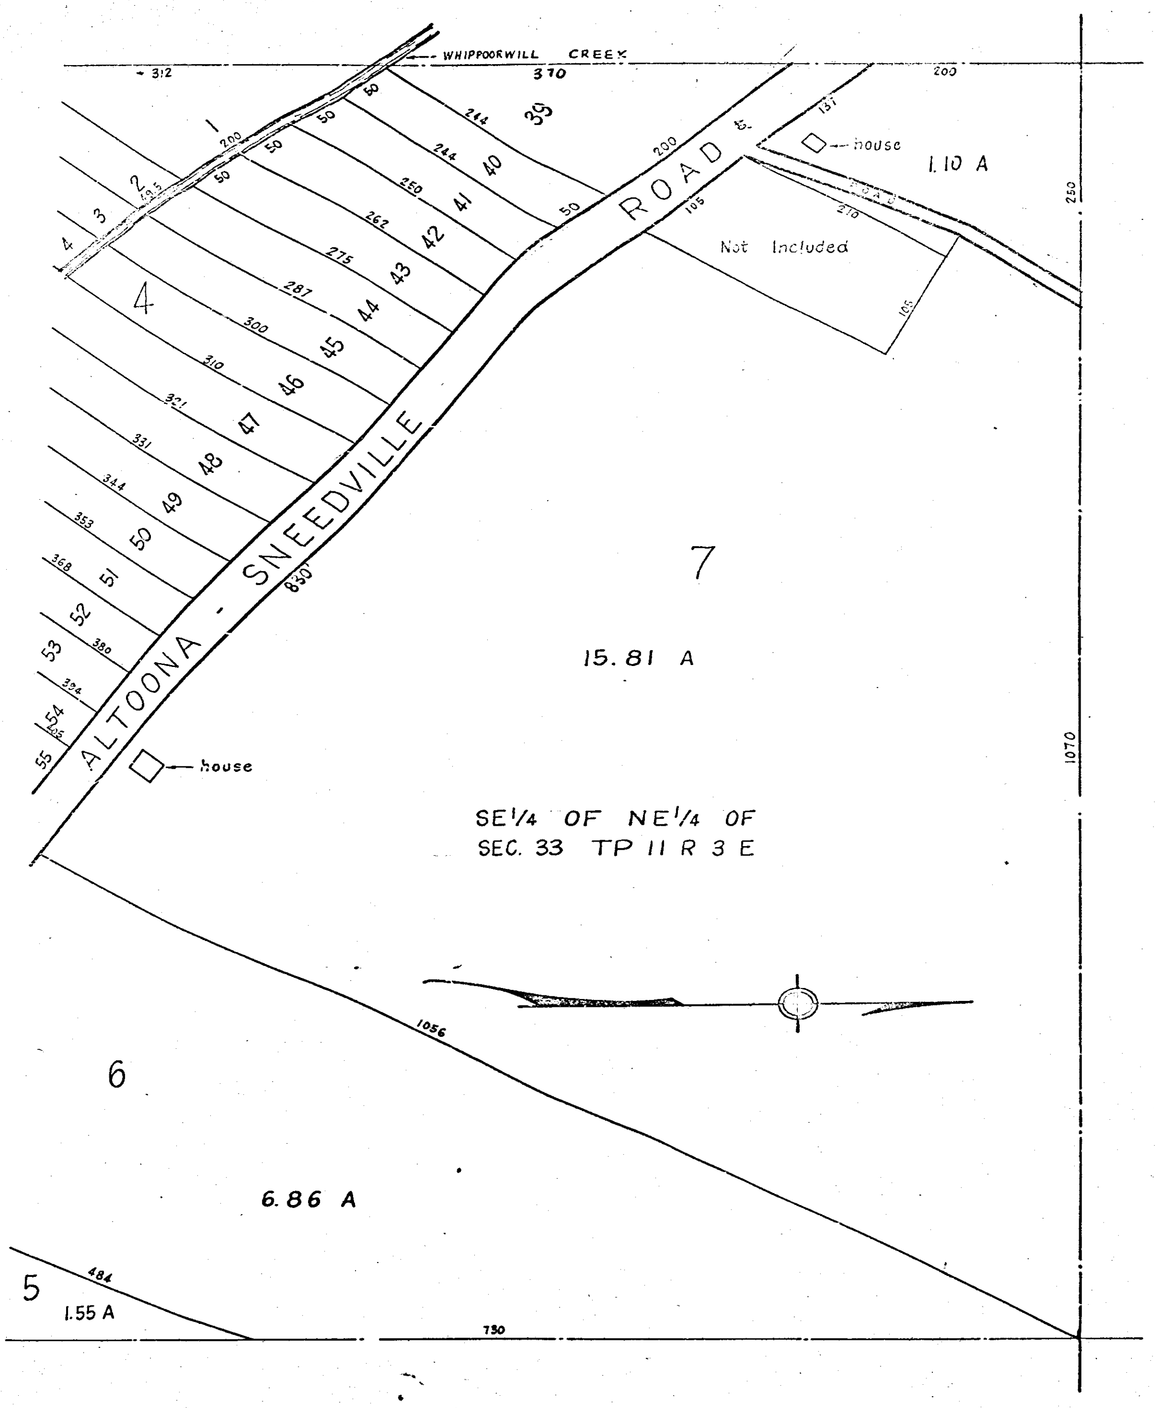

MAP OF

SELF — PHILLIPS' ADDITION

TO ALTOONA, ALA.

State of Alabama
Etowah County

I, D. W. Dickson, C.E. hereby certify that I have surveyed the land described in the caption to the map hereon drawn and have subdivided the same into lots, blocks, and Streets as shown on said map, which is the true and correct representation of said Survey and subdivision. measurements being given in feet and tenths and drawn to scale of 100ft to 1 inch.

Altoona, Alabama; April 16, 1928 — D. W. Dickinson, Civil Engineer

We approve this survey and subdivision:
W. B. Self
S. F. Self
Ollie Phillips — Owners
L. B. Phillips

State of Alabama
Etowah County

I, E. E. Scott, a Notary Public in and for said State and County do hereby certify that on the 28th day of April, 1928 came before me the within named S. F. Self Known to me to be the wife of the within named W. B. Self also came before me the within named Ollie Phillips, Known to me to be the wife of the within named L. B. Phillips, each of whom being examined separate and separate and apart from their husband's, touching her signature to the draft of this map, acKnowledged that she signed the same of her own free will and accord, and without fear, constraint, or threats on the part of the husband.

In witness whereof, I have set my hand and official seal hereunto this 28th day of April, 1928.

E. E. Scott
Notary Public

State of Alabama
Etowah County

I, E. E. Scott, a Notary Public in and for said State and County, hereby certify that W. B. Self and S. F. Self, his wife and L. B. Phillips and Ollie Phillips, his wife, whose names are signed as approving the above map and survey, as the owners of said subdivided land, acKnowledged before me on this day that being informed of the arrangement and draft of said map, they approved and ratified same on the day same bears date.

Given under my hand and official seal this 28 day of April, 1928.

E. E. Scott
Notary Public

The State of Alabama, Etowah County

I hereby certify that the within instrument was filed in this office for record Nov. 5th, 1928 at 10 o'clock A.M. and recorded in plat record 'B' pages 246-247 and examined.

H. Ross Gilliland
Judge of Probate