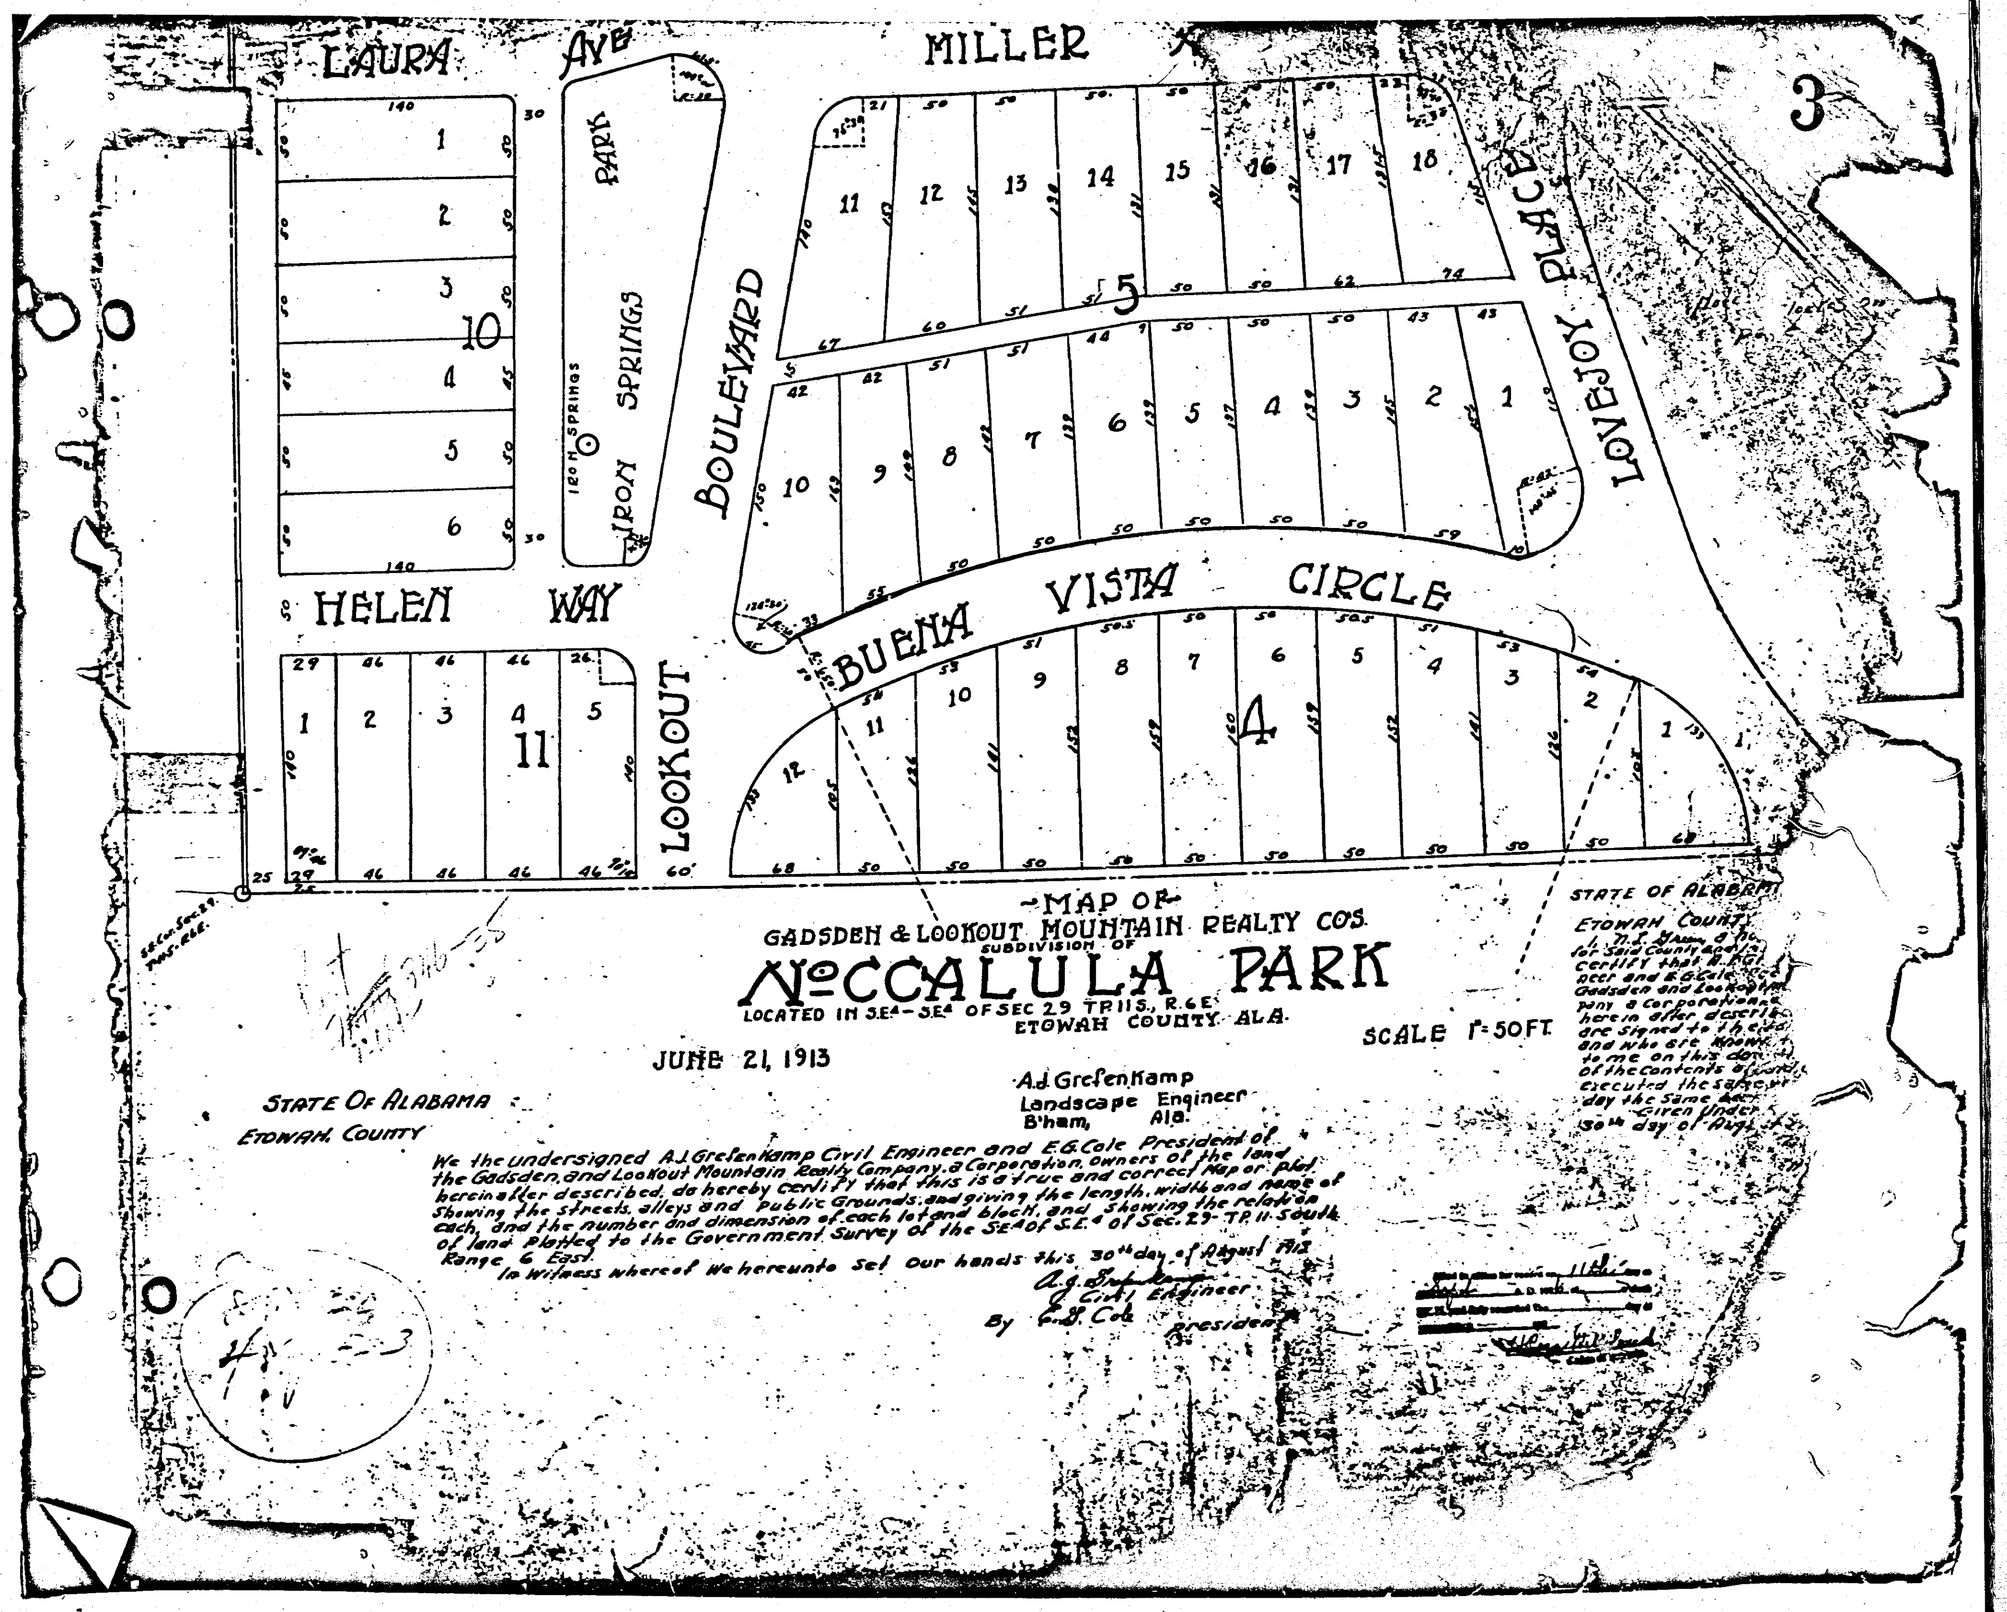
LAURA AVE
MILLER
PARK
IRON SPRINGS
120 H SPRINGS
BOULEVARD
LOVEJOY PLACE
HELEN WAY
LOOKOUT
BUENA VISTA CIRCLE
MAP OF
GADSDEN & LOOKOUT MOUNTAIN REALTY COS.
SUBDIVISION OF
NoCCALULA PARK
LOCATED IN SE¼-SE¼ OF SEC 29 TP 11 S., R 6 E.
ETOWAH COUNTY ALA.
SCALE 1"=50FT
JUNE 21, 1913
A.J. Grefenkamp
Landscape Engineer
B'ham, Ala.
STATE OF ALABAMA :
ETOWAH COUNTY
We the undersigned A.J. Grefenkamp Civil Engineer and E.G. Cole President of the Gadsden and Lookout Mountain Realty Company, a Corporation, owners of the land hereinafter described, do hereby certify that this is a true and correct Map or plat of the streets, alleys and public Grounds, and giving the length, width and name of each, and the number and dimension of each lot and block, and showing the relation of land platted to the Government Survey of the SE¼ of S.E.¼ of Sec. 29 TP. 11 South Range 6 East.
In Witness whereof We hereunto set our hands this 30th day of August 1913
A.J. Grefenkamp
Civil Engineer
By E.G. Cole President
STATE OF ALABAMA
ETOWAH COUNTY
I, [illegible] a Notary Public in and for said County and State, do hereby certify that A.J. Grefenkamp Civil Engineer and E.G. Cole President of the Gadsden and Lookout Mountain Realty Company a Corporation whose name is signed to the foregoing instrument and who are known to me on this day of the contents of said instrument executed the same on the day the same bears date given under my hand this 30th day of August