Book H page 40

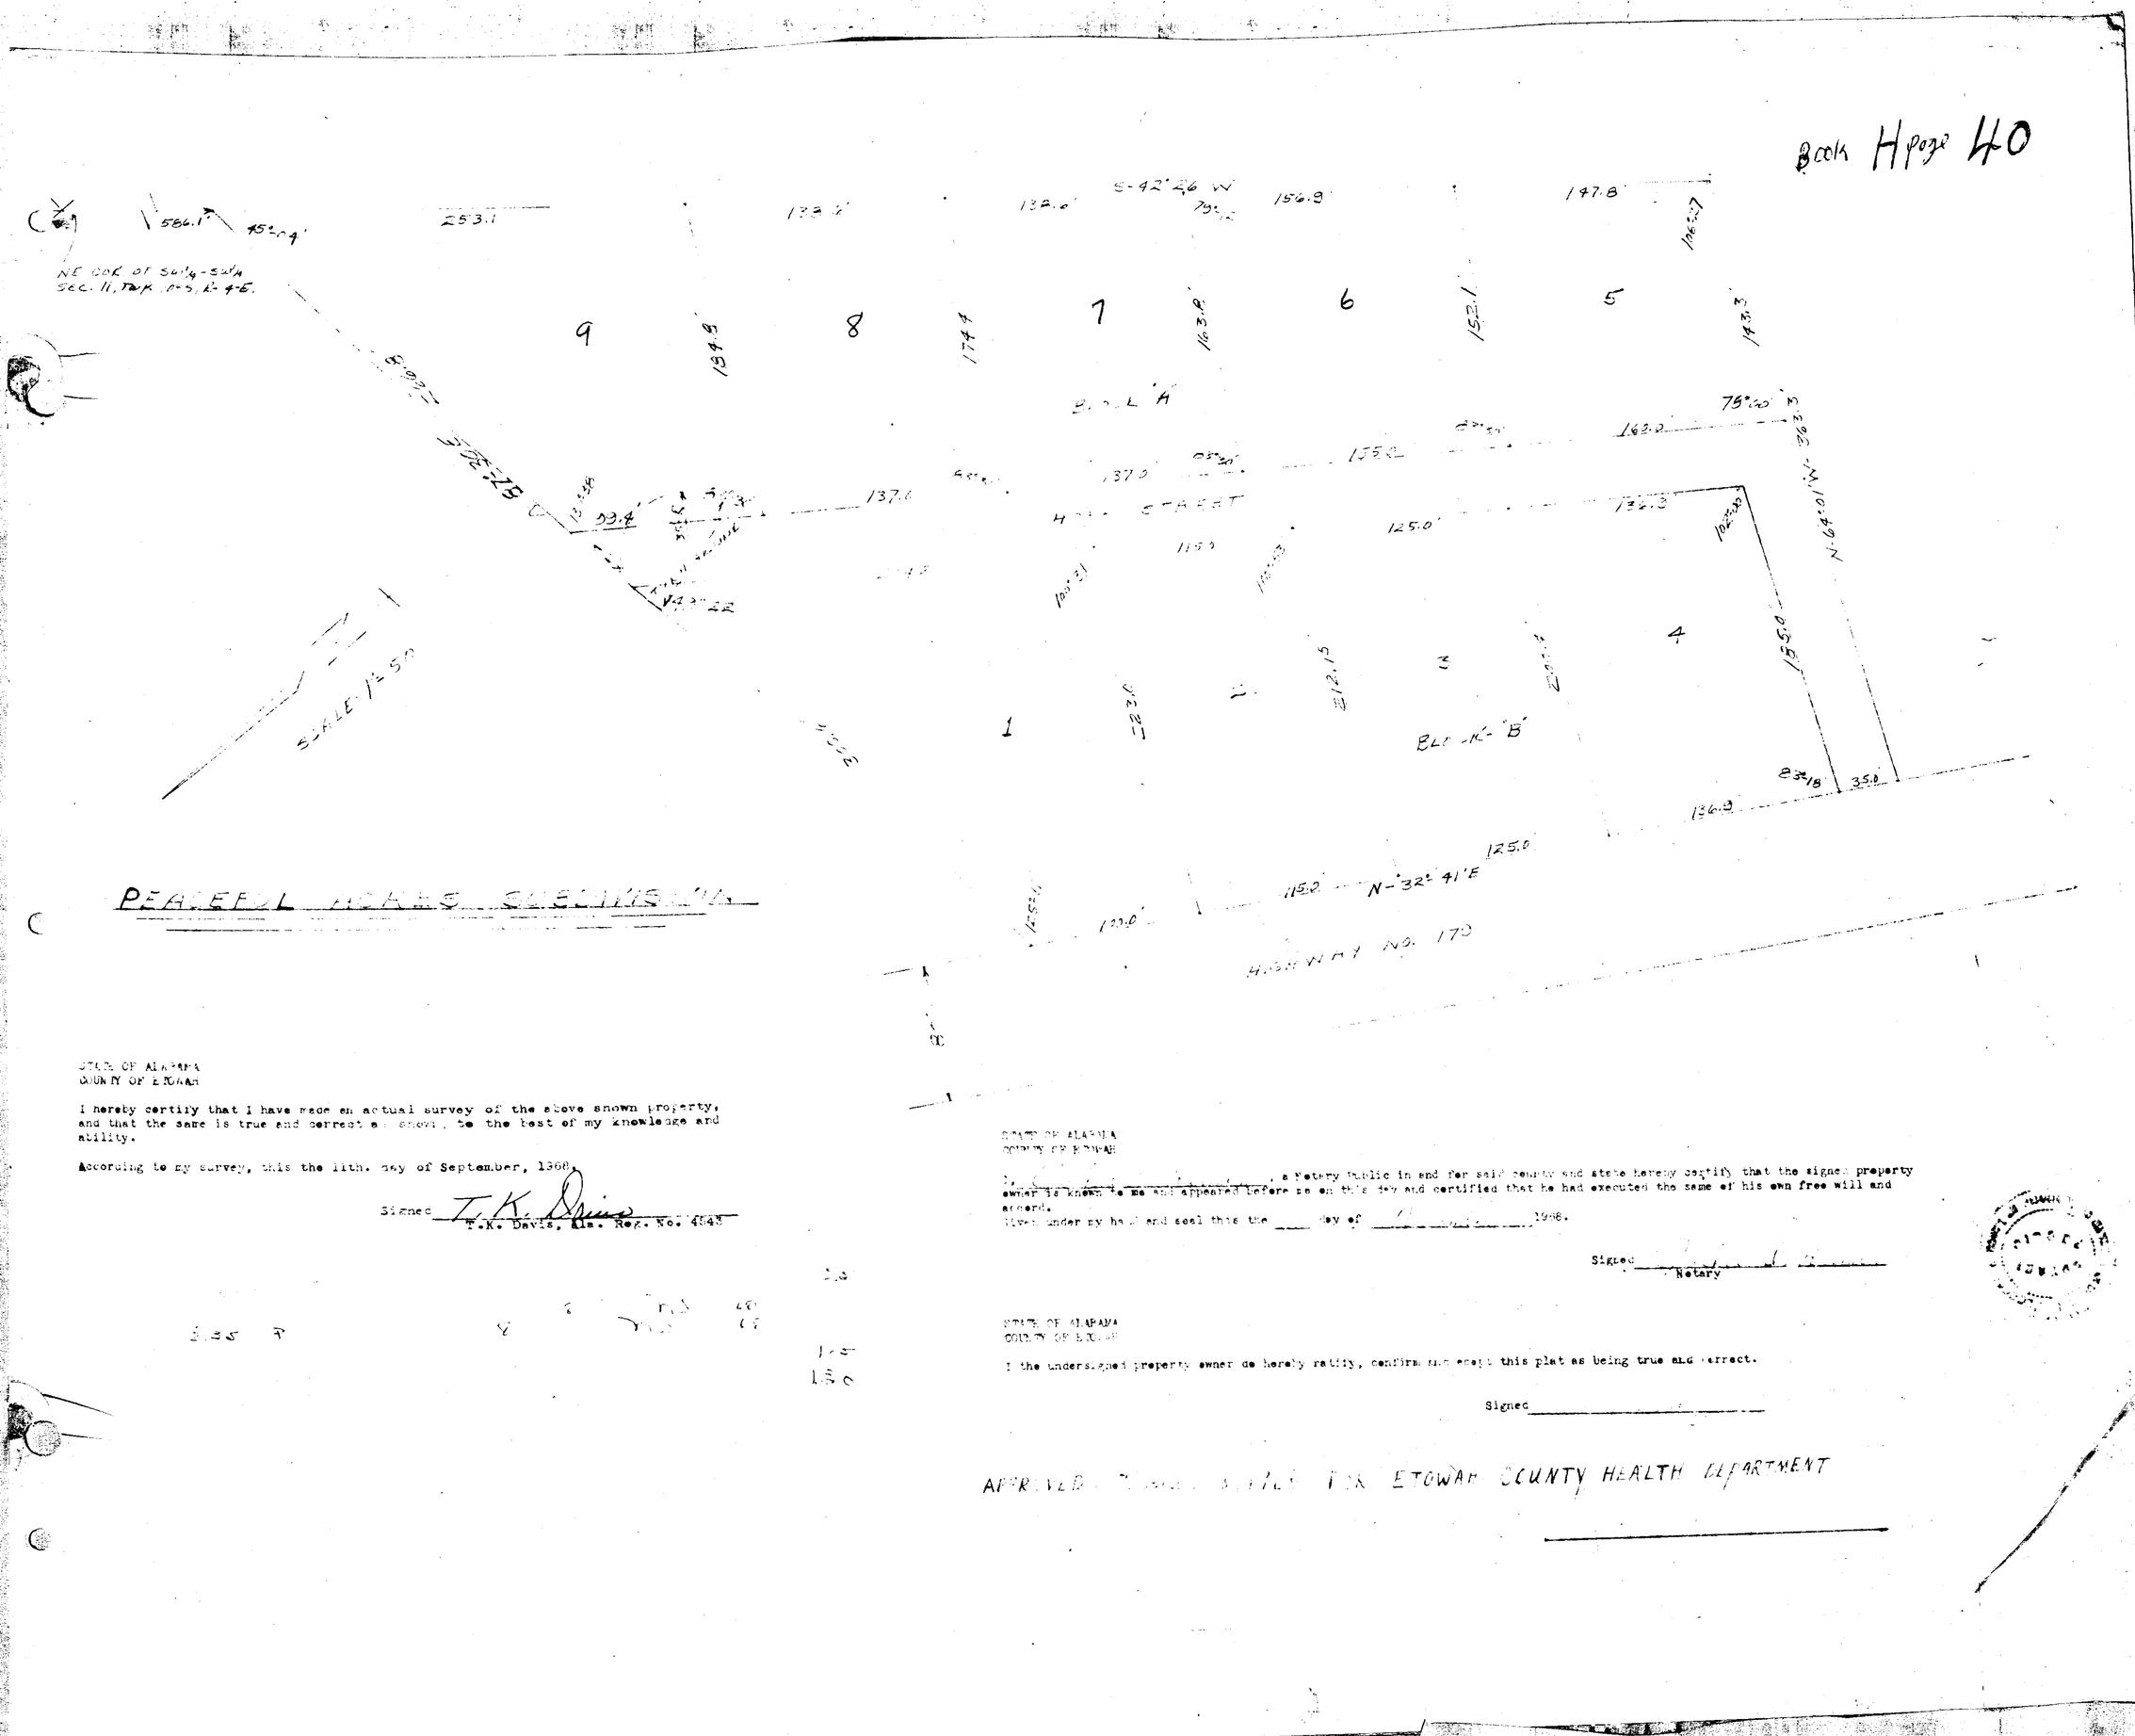

PEARL ACRES SUBDIVISION

STATE OF ALABAMA
COUNTY OF ETOWAH

I hereby certify that I have made an actual survey of the above shown property, and that the same is true and correct as shown, to the best of my knowledge and ability.

According to my survey, this the 11th. day of September, 1968.

Signed T. K. Davis
T.K. Davis, Ala. Reg. No. 4648

STATE OF ALABAMA
COUNTY OF ETOWAH

I, _____, a Notary Public in and for said county and state hereby certify that the signed property owner is known to me and appeared before me on this day and certified that he had executed the same of his own free will and accord.
Given under my hand and seal this the ____ day of _____ 1968.

Signed _____
Notary

STATE OF ALABAMA
COUNTY OF ETOWAH

I the undersigned property owner do hereby ratify, confirm and accept this plat as being true and correct.

Signed _____

APPROVED FOR ETOWAH COUNTY HEALTH DEPARTMENT

_____