H - 129

SECOND ADDITION TO GREEN MOUNTAIN LAKE HOMES

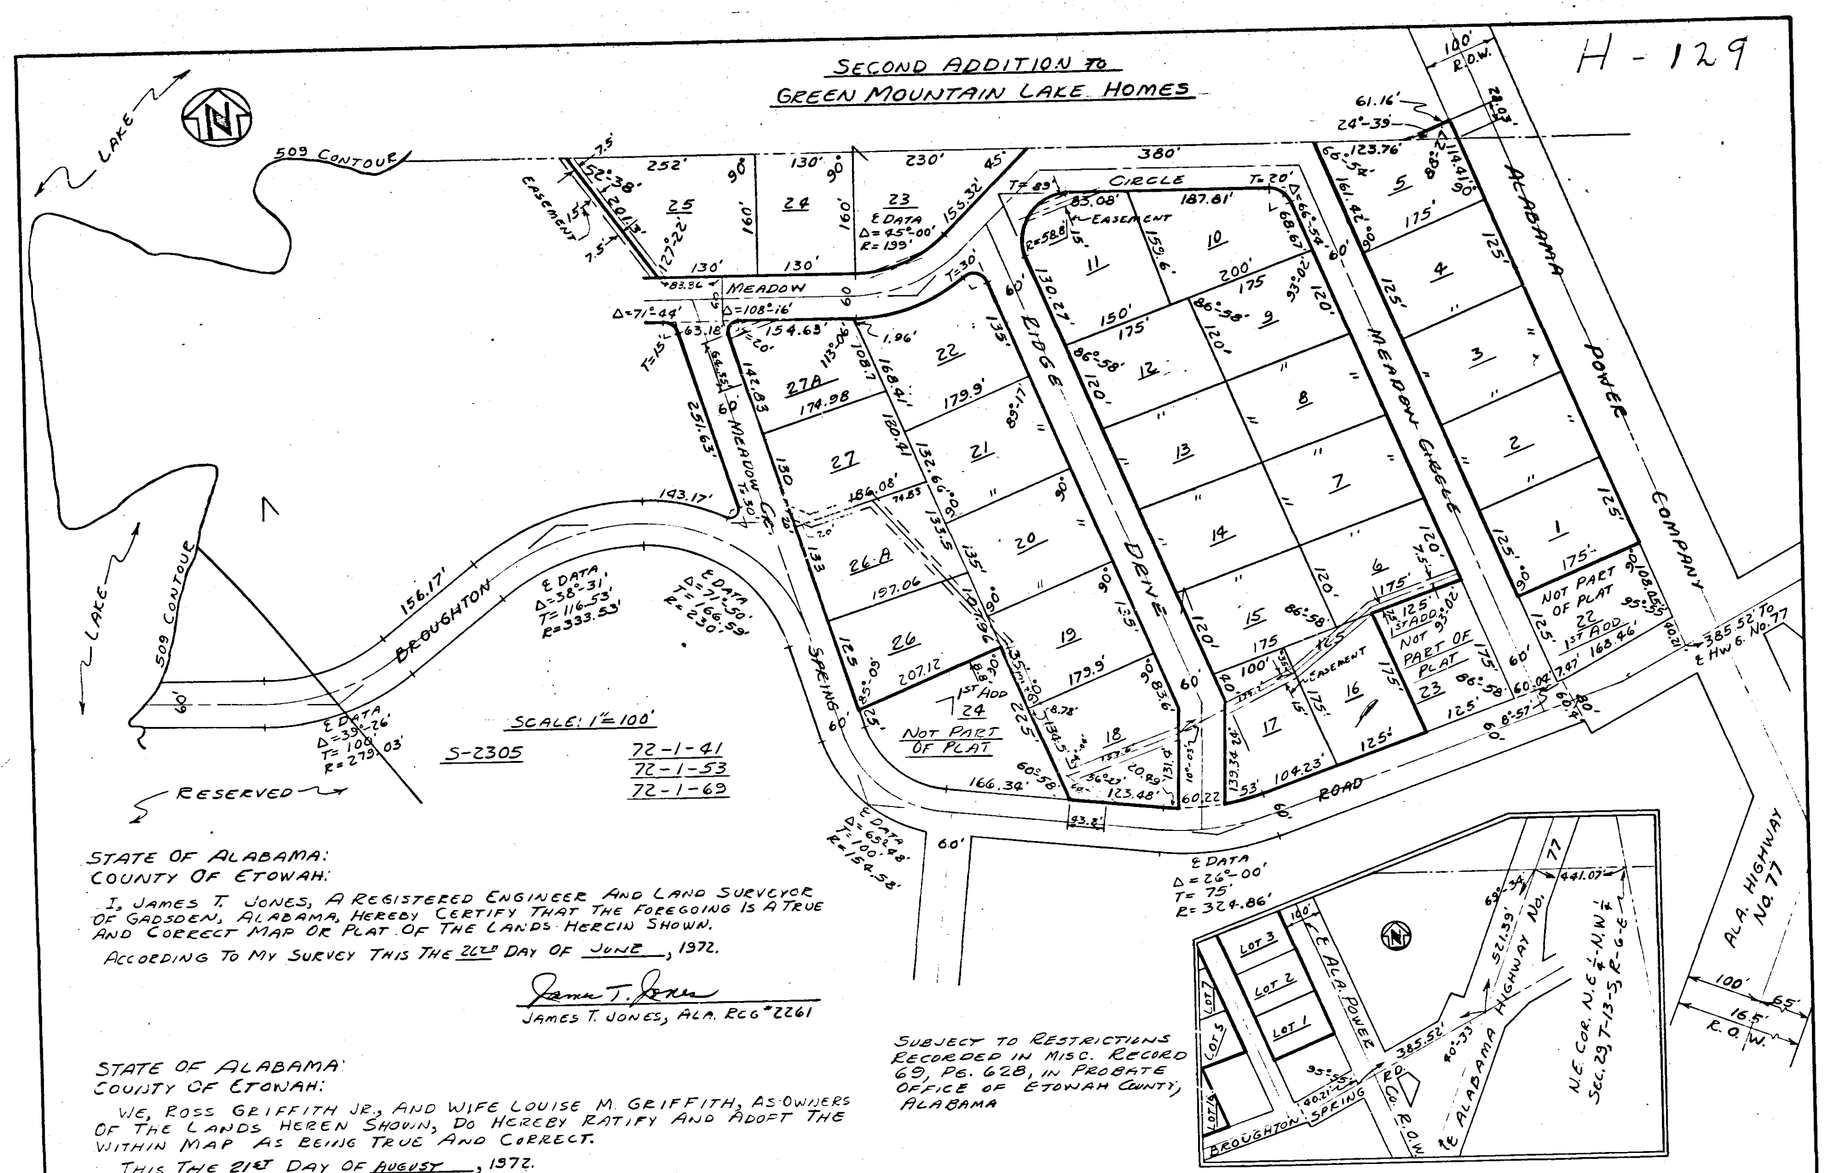

SCALE: 1"=100'

S-2305

72-1-41
72-1-53
72-1-69

STATE OF ALABAMA:
COUNTY OF ETOWAH:

I, JAMES T. JONES, A REGISTERED ENGINEER AND LAND SURVEYOR OF GADSDEN, ALABAMA, HEREBY CERTIFY THAT THE FOREGOING IS A TRUE AND CORRECT MAP OR PLAT OF THE LANDS HEREIN SHOWN.

ACCORDING TO MY SURVEY THIS THE 26TH DAY OF JUNE, 1972.

James T. Jones
JAMES T. JONES, ALA. REG. #2261

STATE OF ALABAMA
COUNTY OF ETOWAH:

WE, ROSS GRIFFITH JR., AND WIFE LOUISE M. GRIFFITH, AS OWNERS OF THE LANDS HEREN SHOWN, DO HEREBY RATIFY AND ADOPT THE WITHIN MAP AS BEING TRUE AND CORRECT.

THIS THE 21ST DAY OF AUGUST, 1972.

BY: Ross Griffith Jr.
ROSS GRIFFITH JR.

BY: Louise M. Griffith
LOUISE M. GRIFFITH

SUBJECT TO RESTRICTIONS RECORDED IN MISC. RECORD 69, PG. 628, IN PROBATE OFFICE OF ETOWAH COUNTY, ALABAMA

APPROVED: Walter R Savage
HEALTH DEPARTMENT ETOWAH COUNTY
August 21, 1972
DATE

APPROVED: Bennett Gruber
COUNTY ENGINEER ETOWAH COUNTY
8-21-72
DATE

STATE OF ALABAMA:
COUNTY OF ETOWN:

I, Mac Waldrup, A NORTARY PUBLIC IN AND FOR SAID COUNTY AND STATE, HEREBY CERTIFY THAT ROSS GRIFFITH JR.'S AND WIFE LOUISE M. GRIFFITH HAVE SIGNED THE WITHIN MAP, AND WHO ARE KNOWN TO ME, ACKNOWLEDGED BEFORE ME ON THIS DATE, THAT BEING INFORMED OF THE CONTENTS, THEY EXECUTED THE SAME VOLUNTARILY ON THE DAY THE SAME BEARS DATE.

GIVEN UNDER MY HAND AND SEAL THIS THE 21st DAY OF AUGUST, 1972.

Mac Waldrup
NORTARY PUBLIC

MY COMMISSION EXPIRES: 9/15/72
DATE

STATE OF ALABAMA
ETOWAH COUNTY
I hereby certify that the instrument was filed for record in my office on the 31 day of Aug 1972 at 10:35 A.M. and was duly recorded on the same day.
Witness my hand this 31 day of Aug 1972
Judge of Probate

PICKS & MONPARERS 9 PHONE 323-5133
ROBERTS & SON, INC.
PRINTERS — BOOKBINDERS — LITHOGRAPHERS BIRMINGHAM, ALABAMA
MICROFILMING AND MICRO-REPRODUCTIONS
P. O. BOX 1362

S-2305